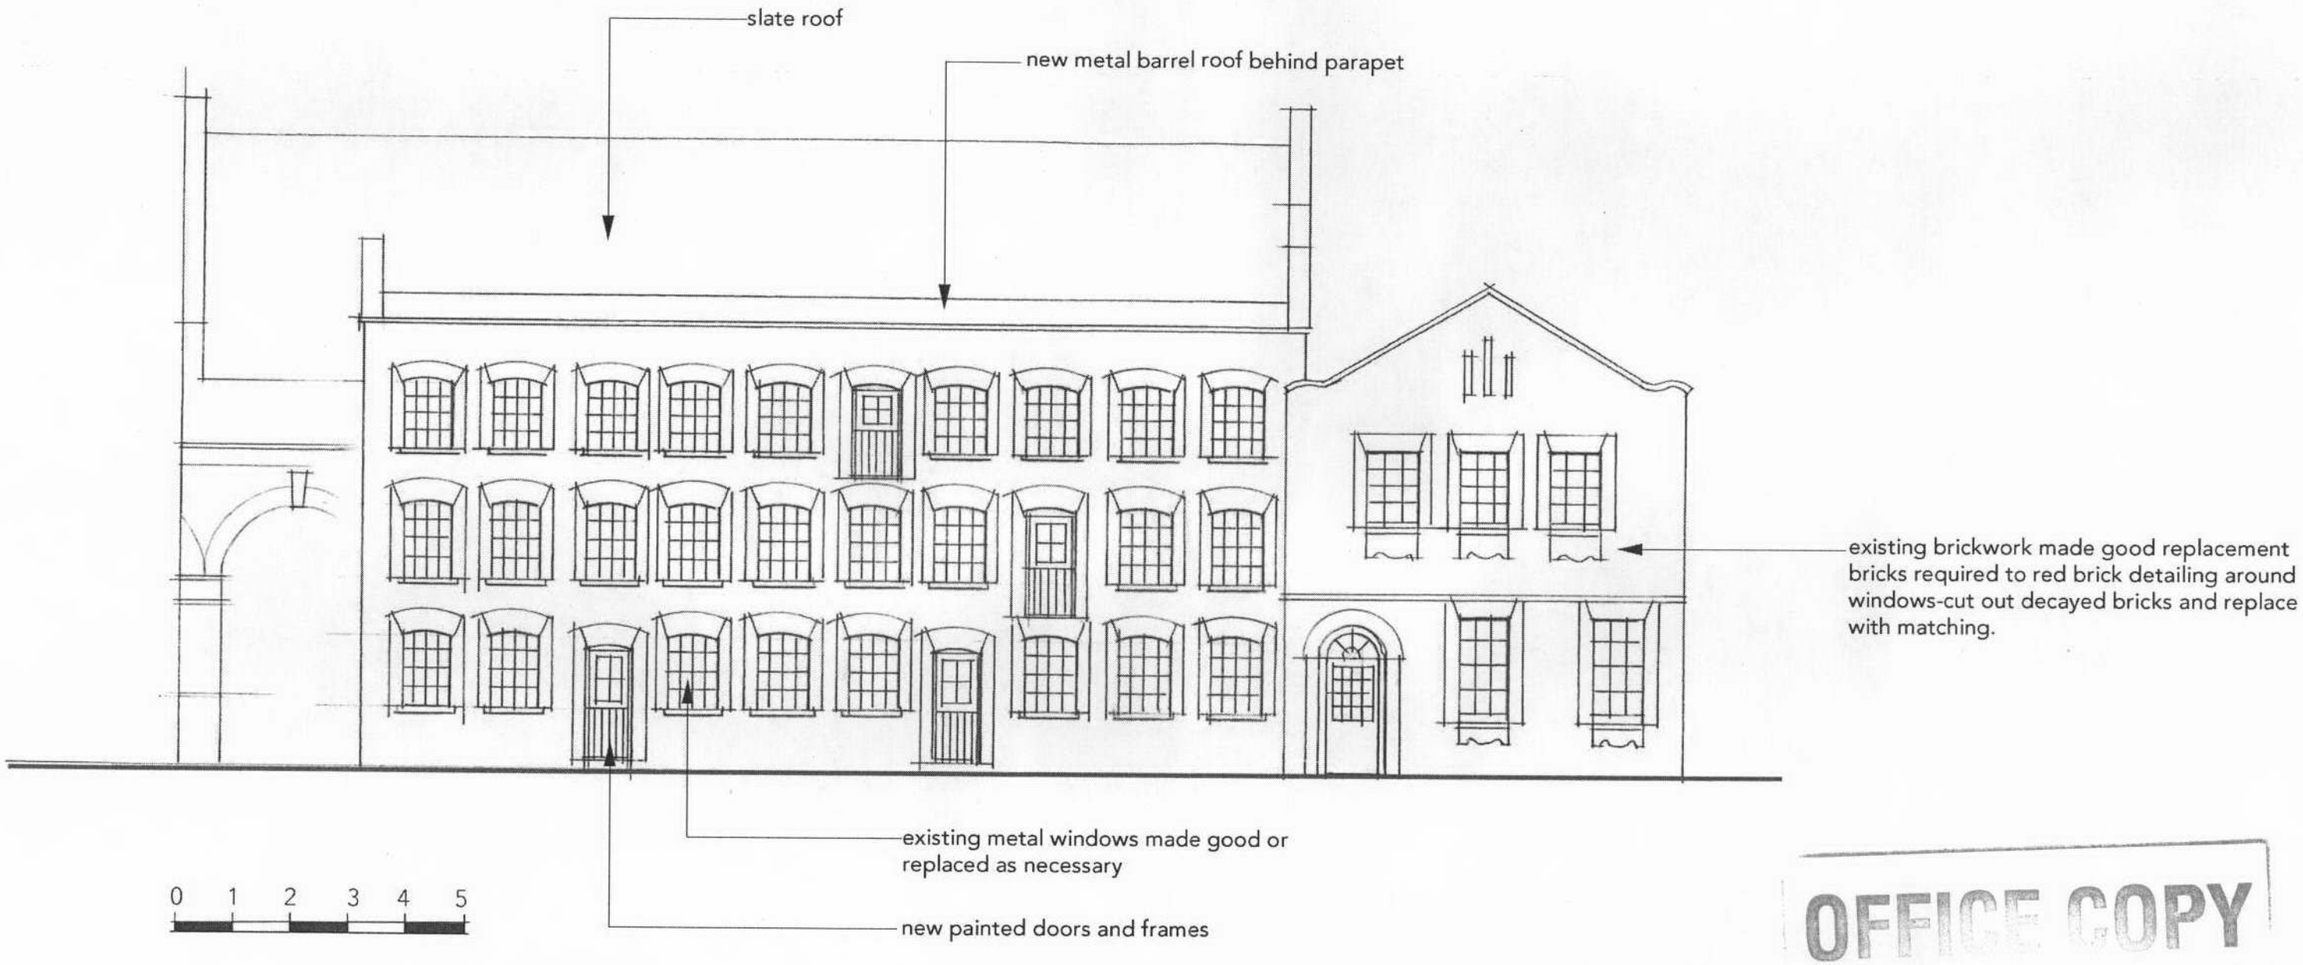

OFFICE COPY
DO NOT REMOVE FROM FILE

SOUTH ELEVATION AS PROPOSED

PL117a

37 HAMILTON ROAD TWICKENHAM 3903
PLANNING APPLICATION scale 1:100
August 2008

ACANTHUS LW ARCHITECTS

Rev. a further notes re. materials added 2 October 2008