RECEIVED
25 JUN 2010
PLANNING

10/18823/FUL

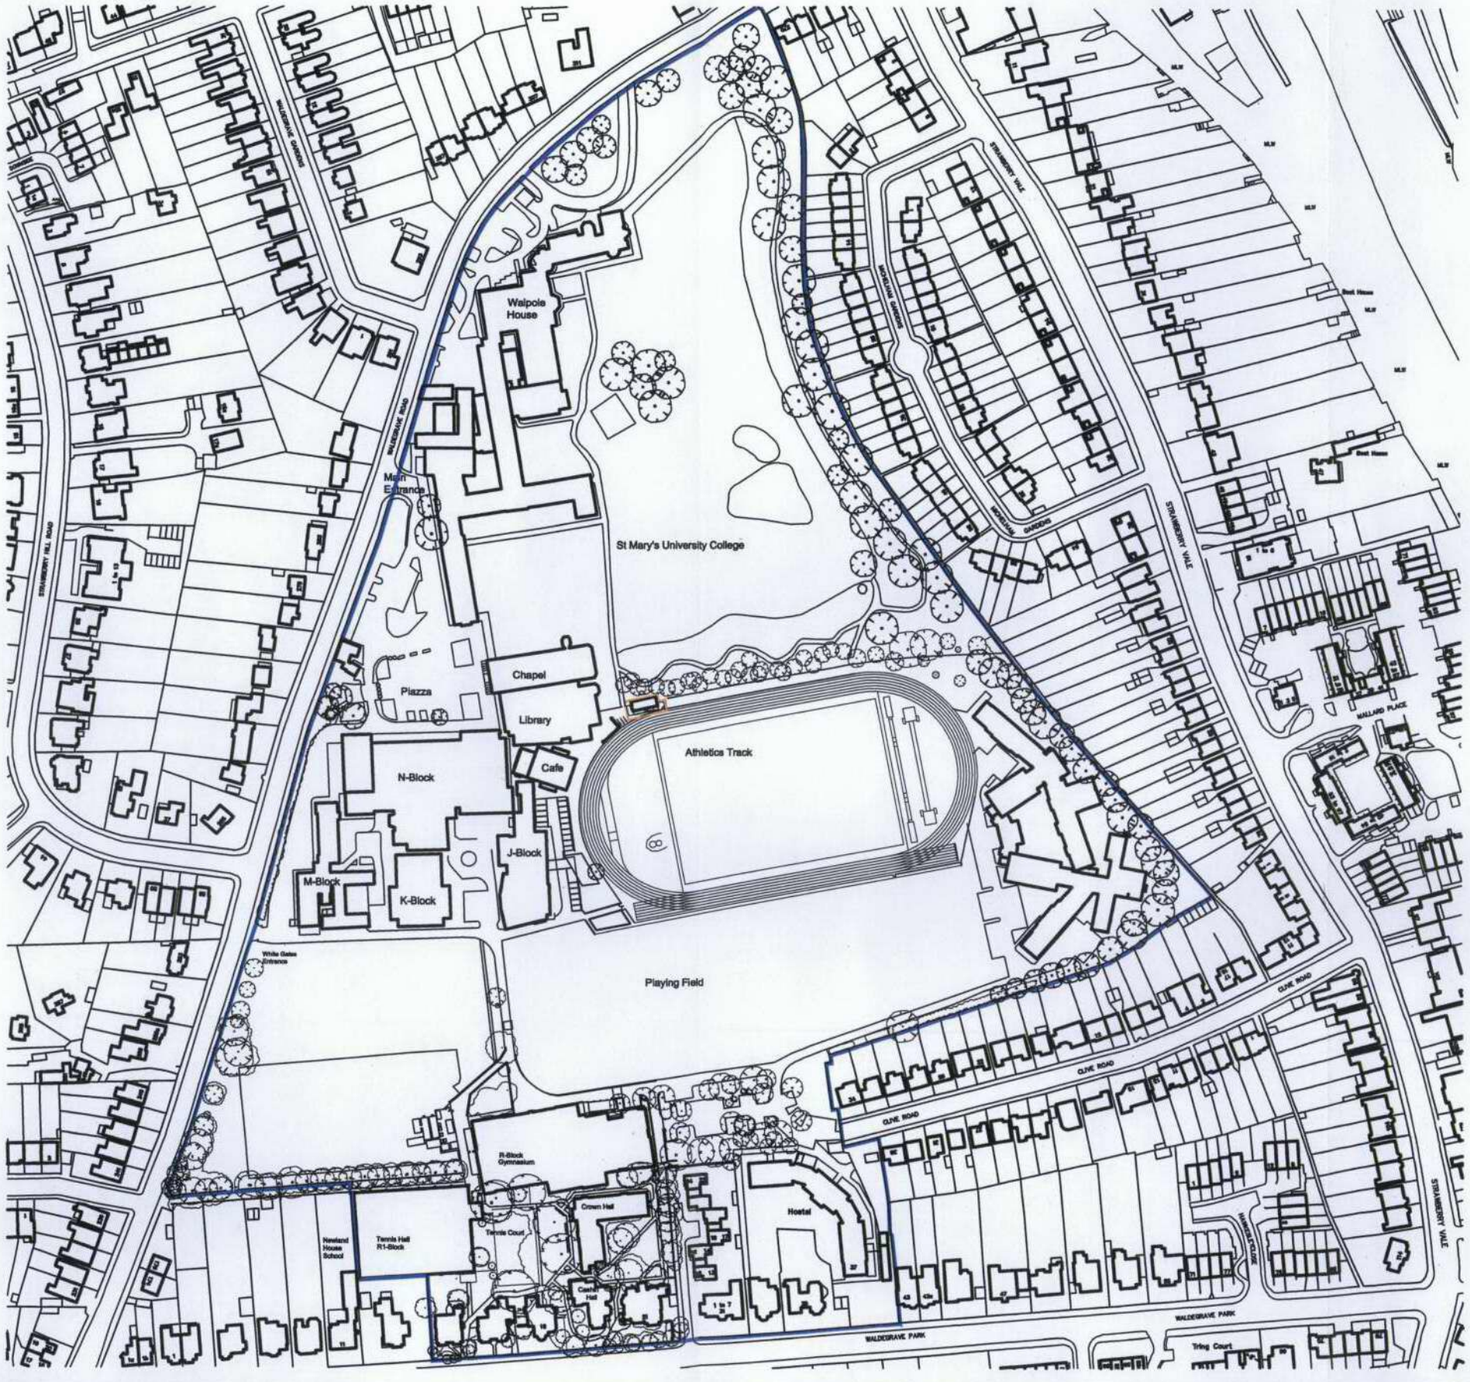

NOTES

1. cad info : file: 532/dwgs/current/5series layout name: 05.01 plot style: RSS standard
2. This drawing is not to be scaled. Use figured dimensions only. Detailed site survey to be carried out to establish tolerances. Figured dimensions are in mm. All dimensions shall be verified on site before proceeding with the work. The architect shall be notified of any discrepancies.
3. This drawing has been produced for sole use on this project and is not intended for use by any other person or for any other purpose. © Copyright RSS (U.K.)

REVISIONS

rev	date	description

23 CURTAIN ROAD LONDON EC2A 3LT
T: 020 7739 8945 F: 020 7729 4098
rss@rssa.co.uk www.rivingtonstreetstudio.co.uk
rivingtonstreetstudio

job title: St Mary's University College - Track Recorders Hut

drawing title: Site Location Plan

drawn by	KB	job no	RSS 532	drawing no	P.05.01
date	June 10	scale	1:2500 @ A3	revision	-