0 1000 2000 3000 4000
Milimeters (mm)
Scale Bar

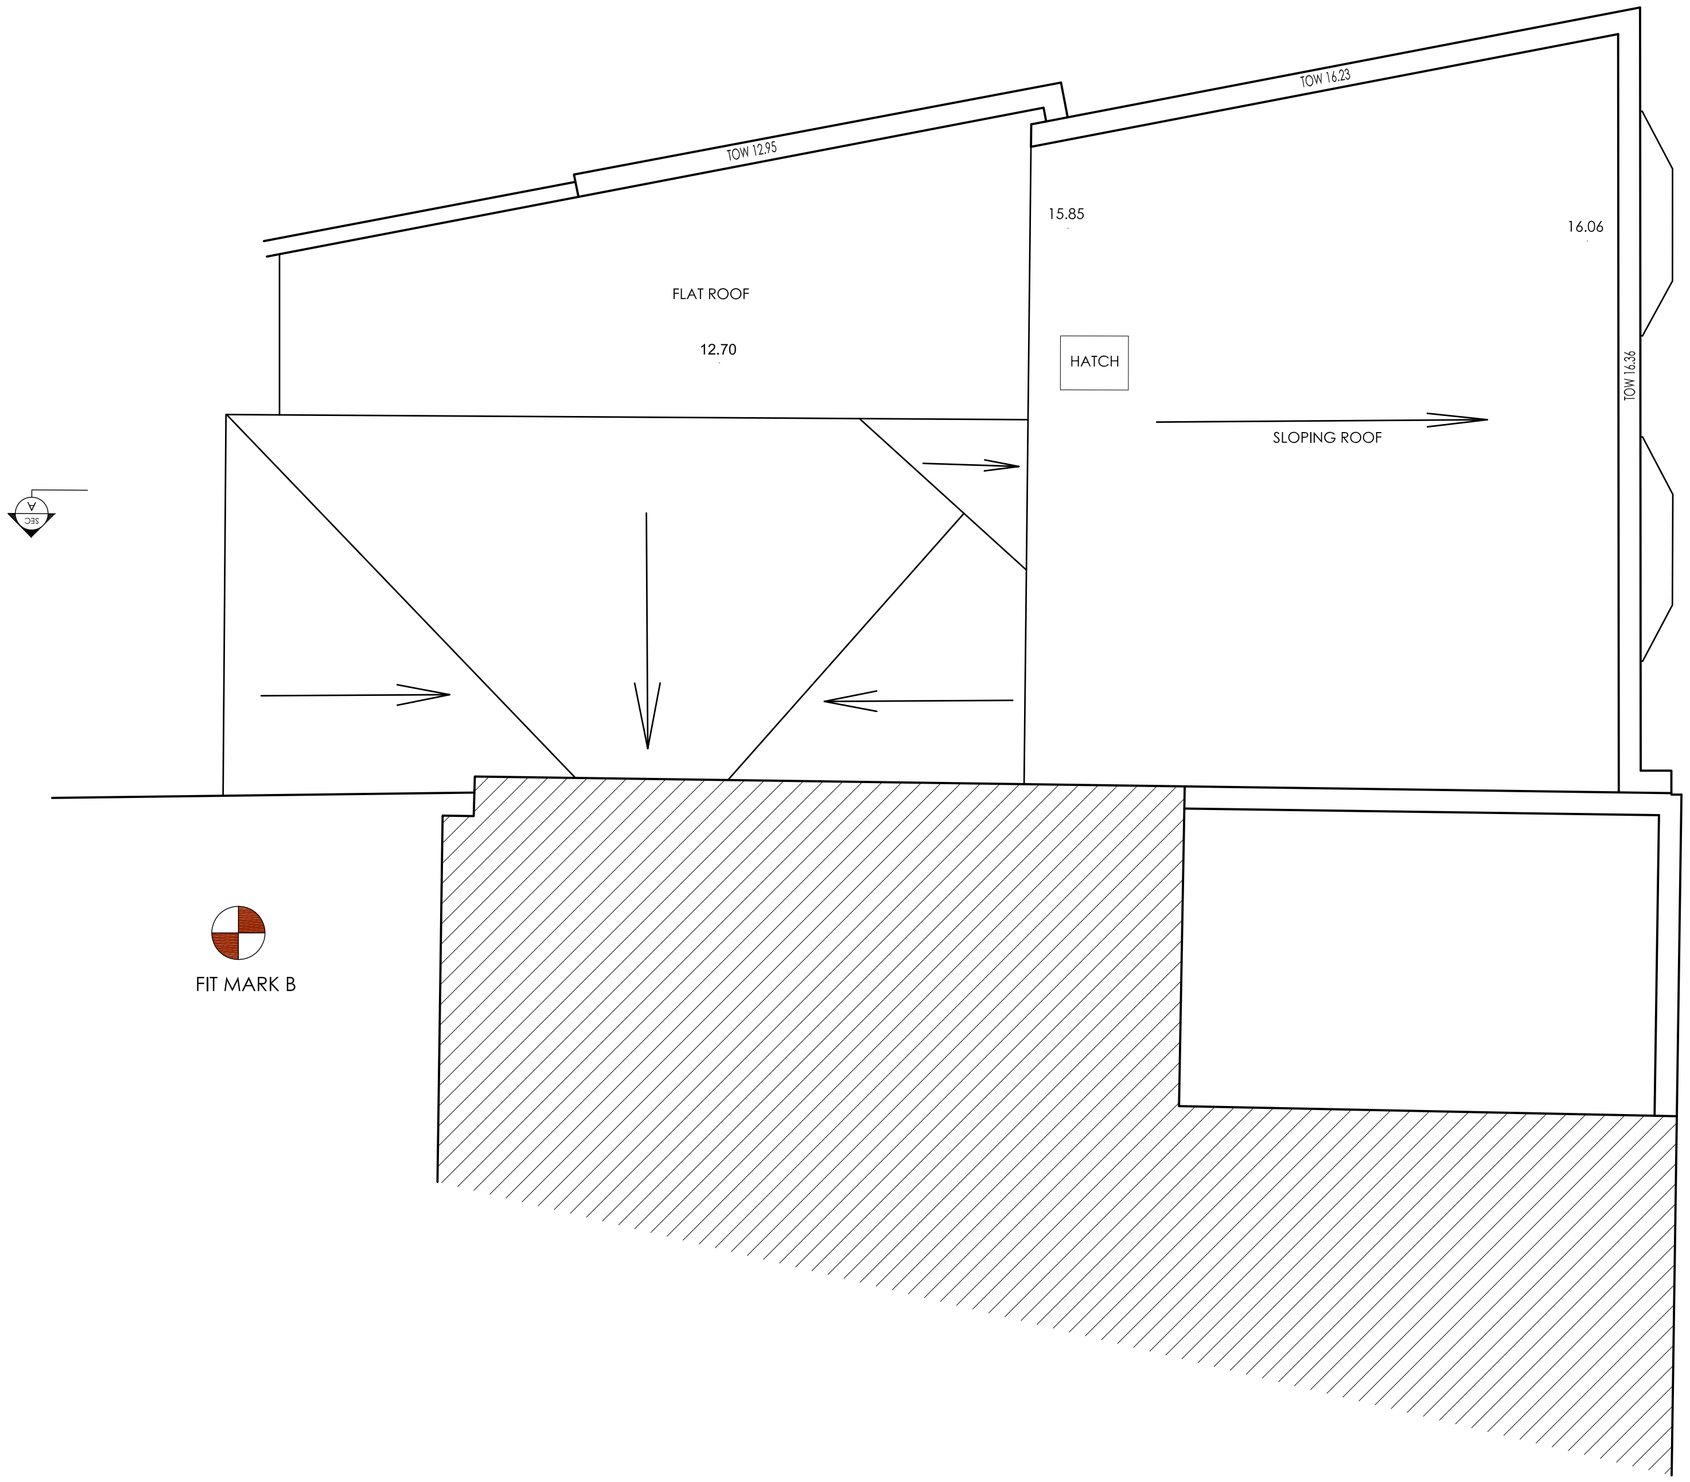

No.80 HIGH ST. HAMPTON HILL
ROOF PLAN

DO NOT SCALE FROM DRAWING
ALL DIMENSIONS TO BE CHECKED ON SITE

METRO PLANS

BUILDING SURVEY

LEGEND

F—C 0.00	FLOOR TO CEIL HEIGHT
C—H 0.00	CEIL TO HEAD HEIGHT
	FLOOR TO CEILING HEIGHT
FL 21.85	FLOOR LEVEL
C 0.00	SPRING HEIGHT
	SPIRAL STEP HEIGHT
AH	ACCESS HATCH
AHL	ARCH HEAD LEVEL
B.LR	BOILER
BOL	BOLLARD
BM	BENCHMARK
BSL	BEAM SOFFIT LEVEL
CAB	CABINET
CATV	CABLE TV
CBD	CUPBOARD
CCTV	CCTV CAMERA
CL	CEILING LEVEL
CNT	COUNTER
CH	CEILING HATCH
CY	CEILING LIGHT
CV	CEILING VENT
DH	DOOR HEIGHT
DS	DOUBLE SOCKET
EAVE:00.00	EAVE LEVEL
EM	ELECTRIC METER
EP	ELECTRICAL POLE
FC	FALSE CEILING
FP	FIRE PLACE
FB	FUSE BOARD
FA	FIRE ALARM
FI	FIRE INDICATOR
FE	FIRE EXTINGUISHER
GM	GAS METER
GP	GATE POST
GV	GAS VALVE
GY	GULLY
IC	INSPECTION CHAMBER
KI	STORM WATER INLET
LP	LAMP POST
MH	MANHOLE
—CL	COVER LEVEL
—IL	INVERT LEVEL
OHC	OVER HEAD CABLE
OHG	OVERHANG
P	POST
PAR:00.00	PARAPET LEVEL
PAT	POST & TELECOM
PS	POWER SUPPLY
RAD	RADIATOR
RE	ROOFING EYE
RS	ROAD SIGN
RWP	RAIN WATER PIPE
RIDGE:00.00	RIDGE LEVEL
SLV	SHELVING
SL	SKYLIGHT
SV	STOP VALVE
SVP	SOIL VENT PIPE
SS	SPIGOT SOCKET
SW	SWITCH
ToF:00.00	TOP OF FENCE
ToW:00.00	TOP OF WALL
TP	TELEPHONE POLE
UPL	UP LIGHTER
WH	WATER HEATER
WM	WATER MAIN
WT	WATER TANK
WV	WATER VALVE
WL	WALL LAMP
	TREE DECIDUOUS
	TREE CONIFEROUS
	BUSH

NOTES

All levels to Arbitrary Datum.

	FULL ISSUE	11/05/2010	BB

METRO PLANS
3 GALENA RD
HAMMERSMITH
LONDON W6 0LT
TEL NO. + 44 (0) 20 8741 4699
FAX NO. + 44 (0) 2087416442
EMAIL: info@metroplans.com
WEB: www.metroplans.com
METRO PLANS
LAND & MEASURED BUILDING SURVEYS

CLIENT
CONGREVE HORNER

PROJECT
No.80 HIGH ST. HAMPTON HILL, TW12

SURVEY TYPE
ROOF PLAN

Drawn by	LZ	Scale	1:50
Checked by	BB	Job No.	3028
Date	MAY 2010	Dwg No.	3028-02