Railway Inn, Hampton

Do not scale from this print. Use figured dimensions only. Contractors are responsible for taking and checking site dimensions.

Design copyright is vested in the Company below from whom consent must be obtained for copying or reproducing this drawing.

PRELIMINARY

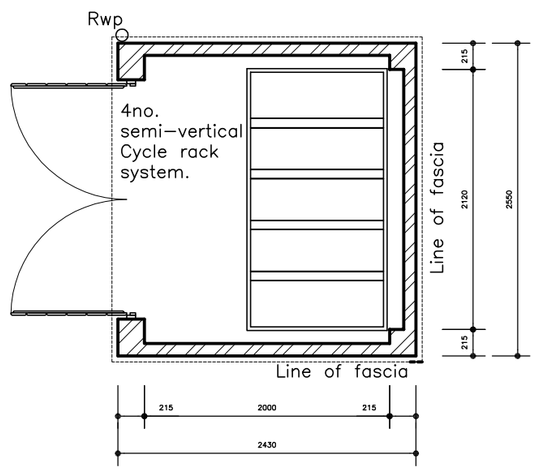

Cycle Store

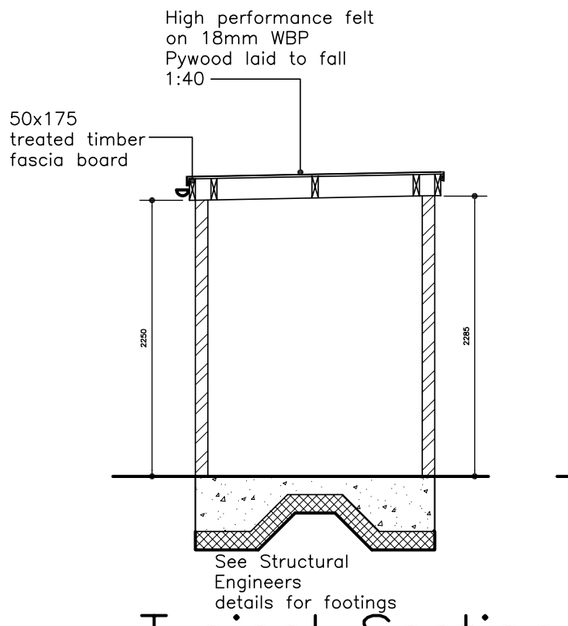

Typical Section

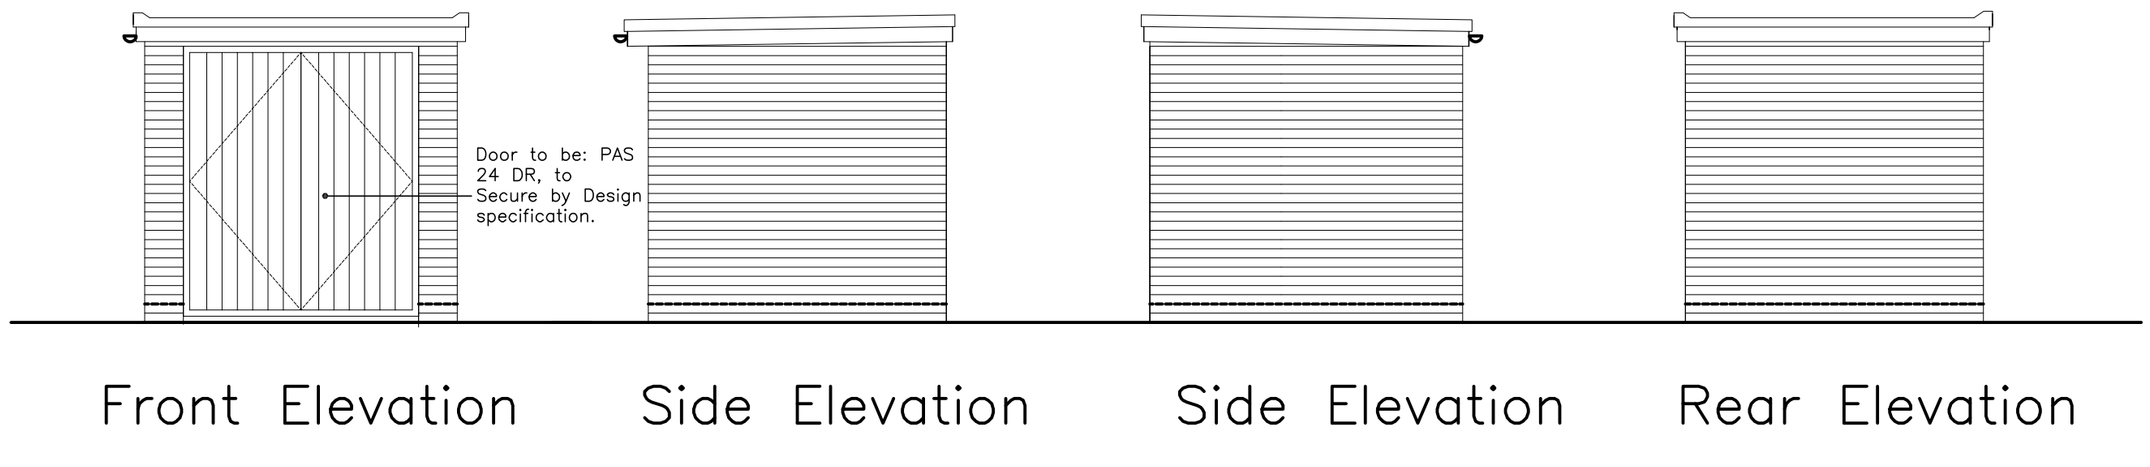

Front Elevation Side Elevation Side Elevation Rear Elevation

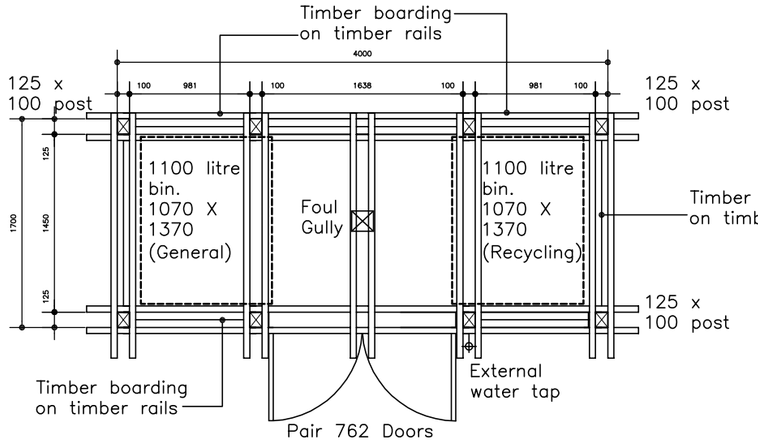

Bin/Recyling Store – Stand Alone

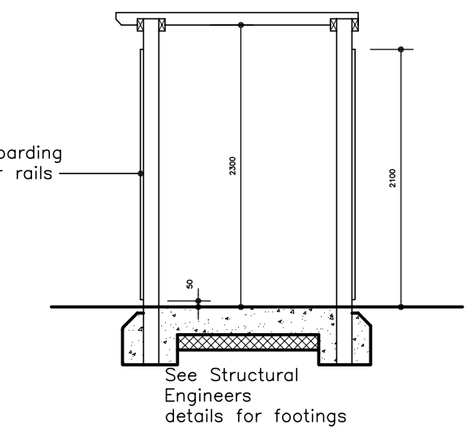

Typical Section

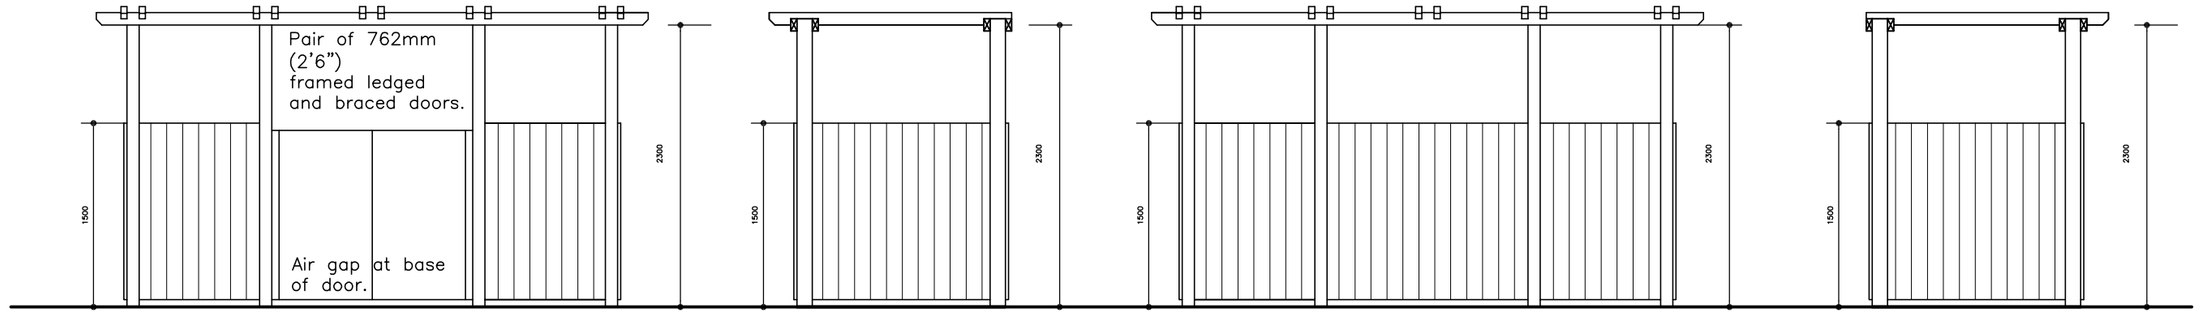

Front Elevation Side Elevation Rear Elevation Side Elevation

Cycle & Bin Store Details

Ashby Design Limited
First Floor 7A Salisbury Square
Old Hatfield Herts AL9 5AD
T 01707 270 077 F 01707 270 078
W www.ashbydesign.co.uk

Project
Railway Inn, 147 Station Road, Hampton
Title
Cycle & Bin Store Details
Scale **1:50 @ A2** Date **January 2011** Drawn **JB** Checked **SRH**
Drawing No. **174/10/501** Revision **-**