11/0468/S192

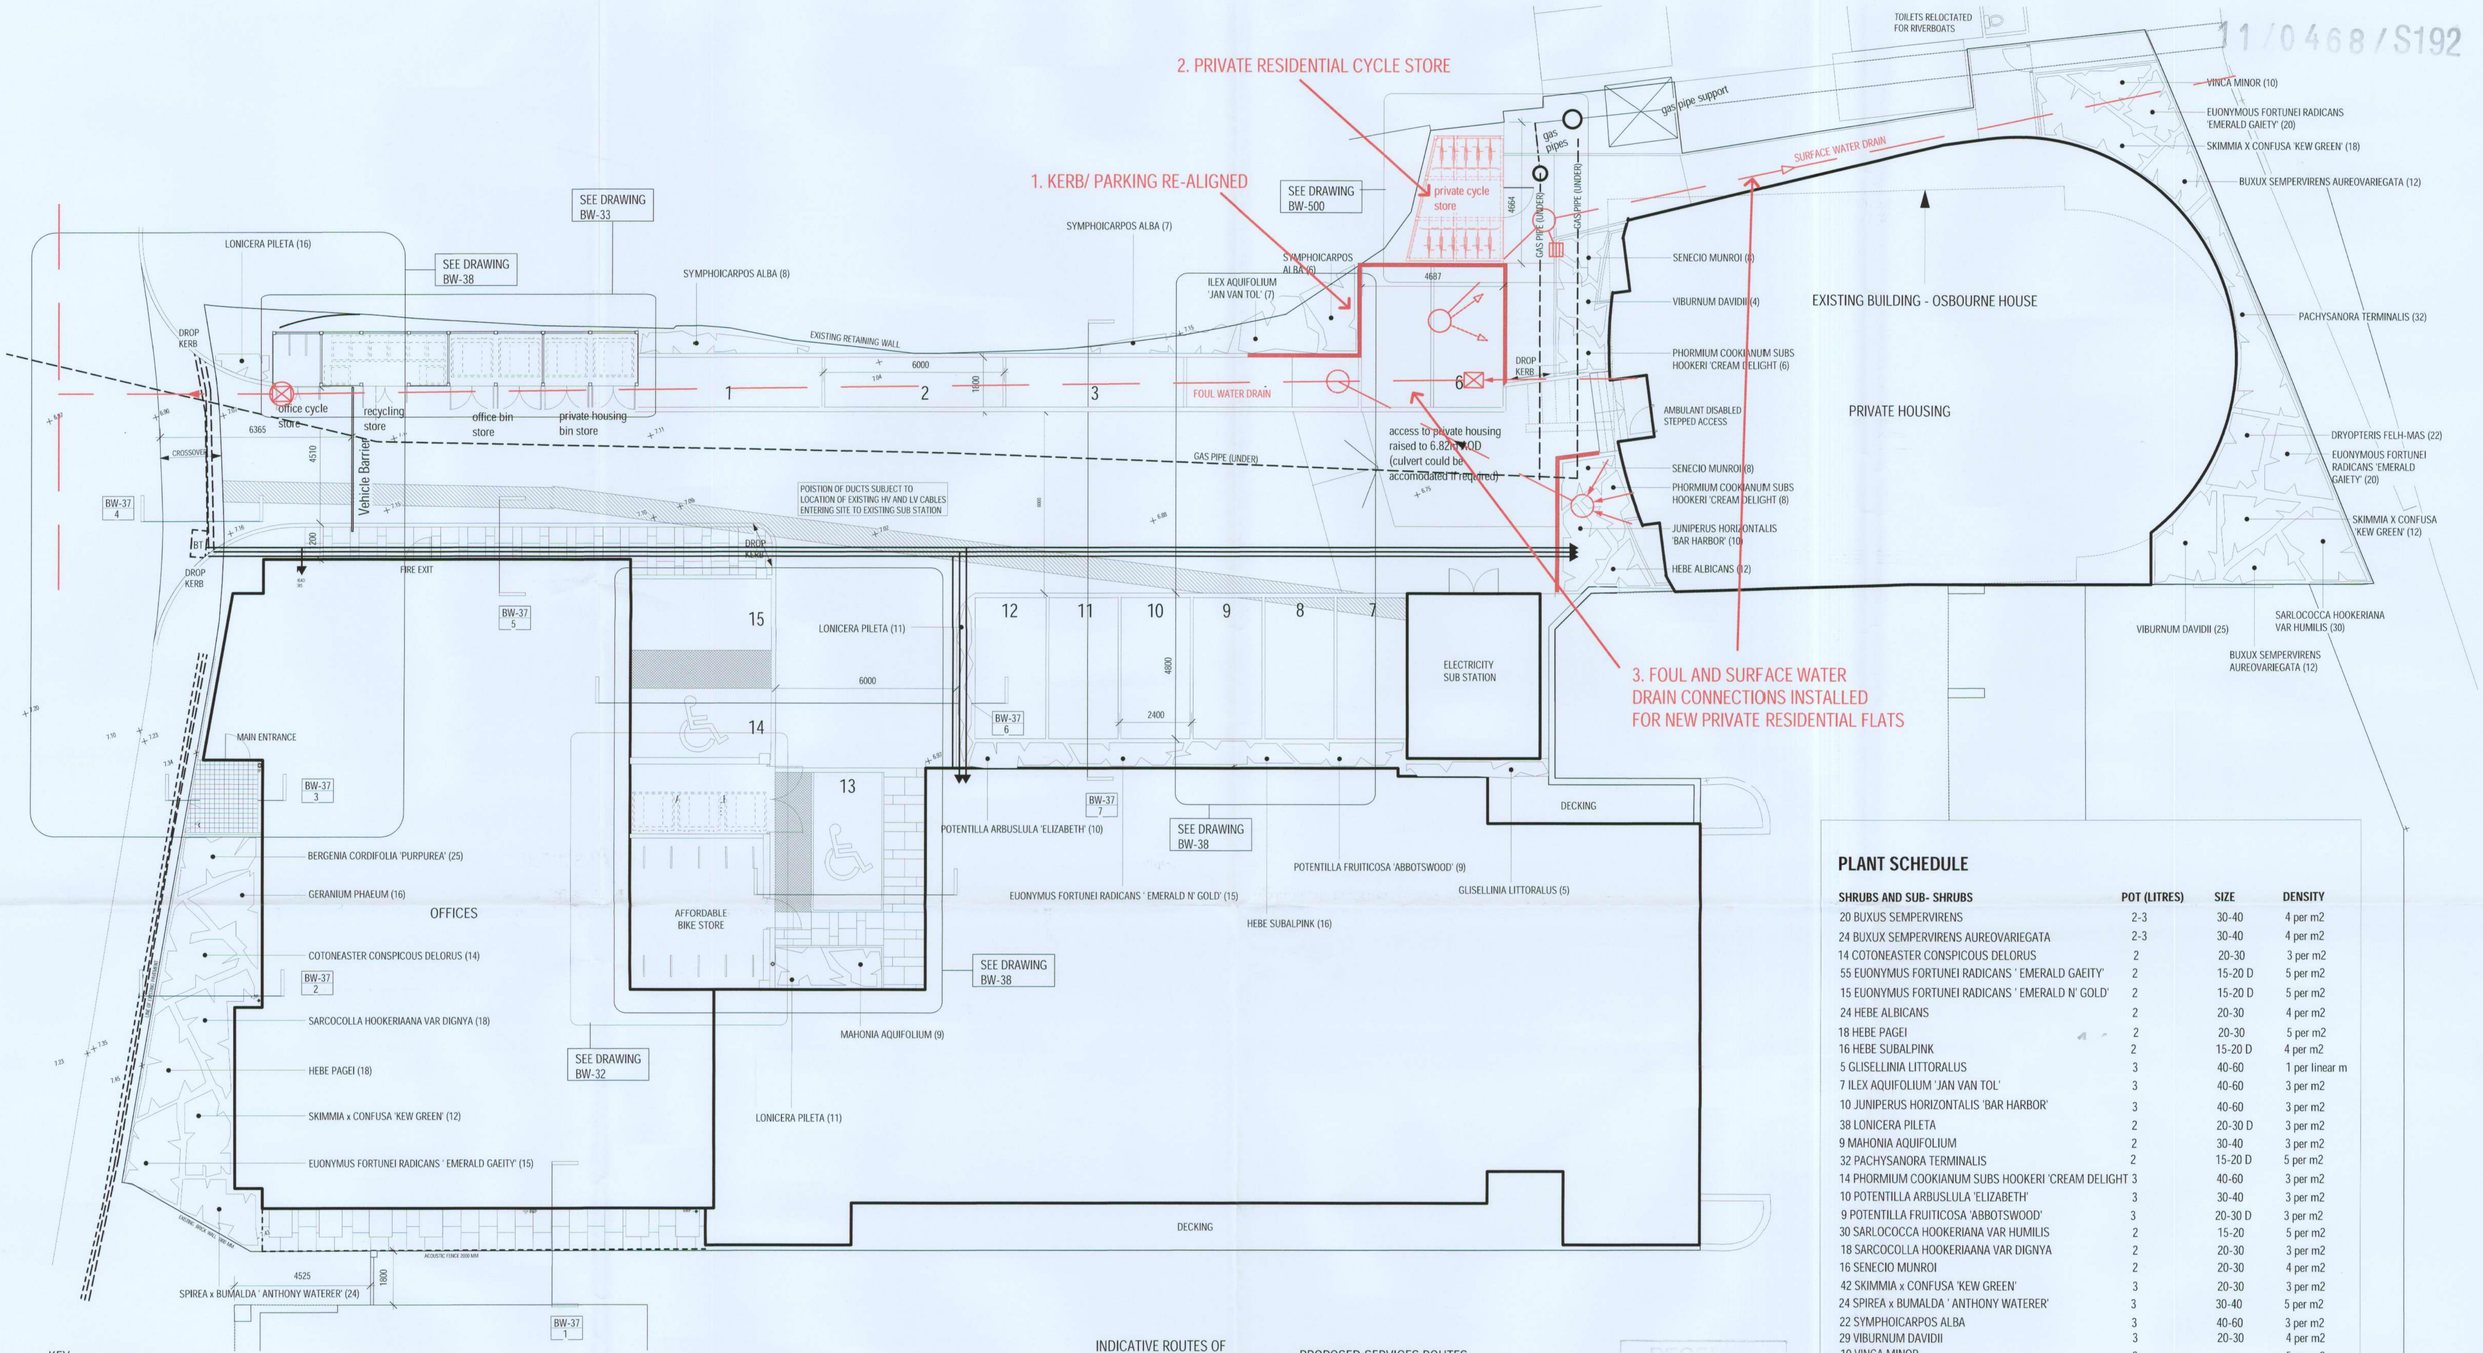

PLANT SCHEDULE

SHRUBS AND SUB- SHRUBS	POT (LITRES)	SIZE	DENSITY
20 BUXUS SEMPERVIRENS	2-3	30-40	4 per m2
24 BUXUX SEMPERVIRENS AUREOVARIEGATA	2-3	30-40	4 per m2
14 COTONEASTER CONSPICOUS DELORUS	2	20-30	3 per m2
55 EUONYMUS FORTUNEI RADICANS ' EMERALD GAEITY'	2	15-20 D	5 per m2
15 EUONYMUS FORTUNEI RADICANS ' EMERALD N' GOLD'	2	15-20 D	5 per m2
24 HEBE ALBICANS	2	20-30	4 per m2
18 HEBE PAGEI	2	20-30	5 per m2
16 HEBE SUBALPINK	2	15-20 D	4 per m2
5 GLISELLINIA LITTORALUS	3	40-60	1 per linear m
7 ILEX AQUIFOLIUM 'JAN VAN TOL'	3	40-60	3 per m2
10 JUNIPERUS HORIZONTALIS 'BAR HARBOR'	3	40-60	3 per m2
38 LONICERA PILETA	2	20-30 D	3 per m2
9 MAHONIA AQUIFOLIUM	2	30-40	3 per m2
32 PACHYSANORA TERMINALIS	2	15-20 D	5 per m2
14 PHORMIUM COOKIANUM SUBS HOOKERI 'CREAM DELIGHT	3	40-60	3 per m2
10 POTENTILLA ARBUSLULA 'ELIZABETH'	3	30-40	3 per m2
9 POTENTILLA FRUITICOSA 'ABBOTSWOOD'	3	20-30 D	3 per m2
30 SARLOCOCCA HOOKERIANA VAR HUMILIS	2	15-20	5 per m2
18 SARCOCOLLA HOOKERIAANA VAR DIGNYA	2	20-30	3 per m2
16 SENECIO MUNROI	2	20-30	4 per m2
42 SKIMMIA x CONFUSA 'KEW GREEN'	3	20-30	3 per m2
24 SPIREA x BUMALDA ' ANTHONY WATERER'	3	30-40	5 per m2
22 SYMPHOICARPOS ALBA	3	40-60	3 per m2
29 VIBURNUM DAVIDII	3	20-30	4 per m2
10 VINCA MINOR	3		5 per m2
HERBACEOUS			
25 BERGENIA CORDIFOLIA 'PURPUREA'	2	-	5 per m2
22 DRYOPTERIS FELH-MAS	2	-	5 per m2
16 GERANIUM PHAEUM	2	-	5 per m2

KEY

- HANSON AQUAFLOW, 80MM AQUASETT COMBINED PAVING (PENNANT GREY) PERMEABLE PAVERS TO ACCESS ROAD 150 X 250, 150 X 150, 100 X 150
- HANSON AQUAFLOW, 80MM AQUASETT COMBINED (TRADITIONAL) PERMEABLE PAVERS TO ACCESS ROAD 100 X 150
- MARSHALLS KEY KERB, BULLNOSED STANDARD BLOCK (CHARCOAL) REF. PV7000500
- MARSHALLS 50MM CONSERVATION PAVING (SILVER GREY) 600 X 600 REF. FL8400600 , 900 X 300 REF. FL8400800
- MARSHALLS CONSERVATION KERB (SILVER GREY) 145 x 255 FOR LAYING UPRIGHT
- PEA SHINGLE
- MARSHALLS CONSERVATION EDGING (SILVER GREY) 65 X 150MM REF. ED6405650
- MARSHALLS MISTRAL SETT PAVING (SILVER GREY) 60MM 160 X 160 REF. PV300635F
- MARSHALLS PASTEL PAVING (NATURAL) 50MM 450 X 450 REF. FL8050500
- SOFT LANDSCAPING AND PLANTING (PLEASE SEE SOFT LANDSCAPING SCHEDULE)
- 200 RCC CONCRETE

INDICATIVE ROUTES OF EXISTING SERVICES.

- ELECTRICITY LV
- GAS MAINS
- MAINS WATER
- TELEPHONE

PROPOSED SERVICES ROUTES

- ELECTRICITY LV
- WATER
- TELEPHONE
- NEW DUCTLINES FOR HV AND LV TO NEW SUB STATION LOCATION 8 No 150mm dia DUCTS

- ACOUSTIC FENCE SYSTEM
- SITE BOUNDARY
- BW-37 5 — DETAIL: SHEET NUMBER/ DETAIL NUMBER

N

RECEIVED 15 FEB 2011

ALL DIMENSIONS TO BE CHECKED ON SITE. BRACKETED DIMENSIONS ARE FOR CHECKING AND NOT FOR SETTING OUT PURPOSES. ANY DISCREPANCIES ARE TO BE REPORTED TO THE ARCHITECT BEFORE COMMENCEMENT.

Notes

ASSUMED NO GAS SUPPLY TO OFFICES OR PRIVATE RESIDENTIAL.

INDICATIVE ROUTES OF EXISTING SERVICES.

REFER TO STRUCURAL ENGINEERS DRAWING 0631/20 FOR BELOW GROUND DRAINAGE LAYOUTS AND DETAILS.

Revisions

CONSTRUCTION

Project: **BECKETTS WHARF, HAMPTON WICK**

Drawing: **EXTERNAL WORKS PLAN**

Drawing No.: **BW-02M** | Scale: **1:100 @ A1** | Date: **17/06/08**

CLIVE CHAPMAN ARCHITECTS
4 EEL PIE ISLAND
TWICKENHAM MIDDX
TW1 3DY
TELEPHONE 020 8891 4837
FACSIMILE 020 8744 1152
E MAIL CC@CCARCO.UK