13/2270/F02

NOTES

THIS DRAWING IS COPYRIGHT

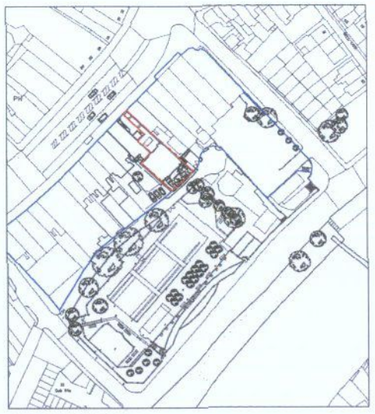

LOCATION PLAN 1:1250

THE SITE

ADDITIONAL OWNERSHIP

PROPOSED C3

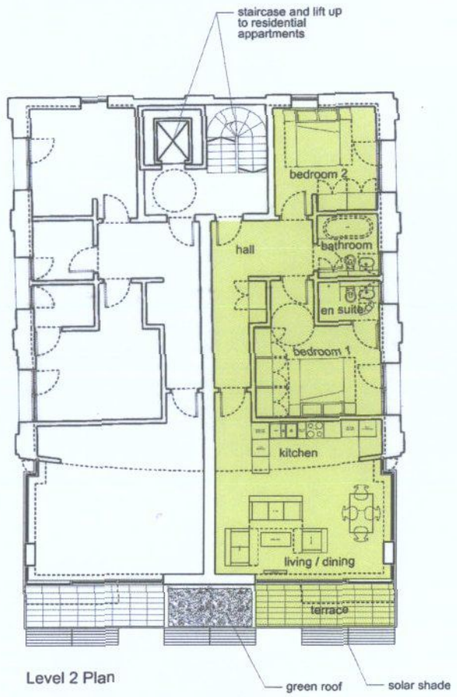

Level 2 Plan

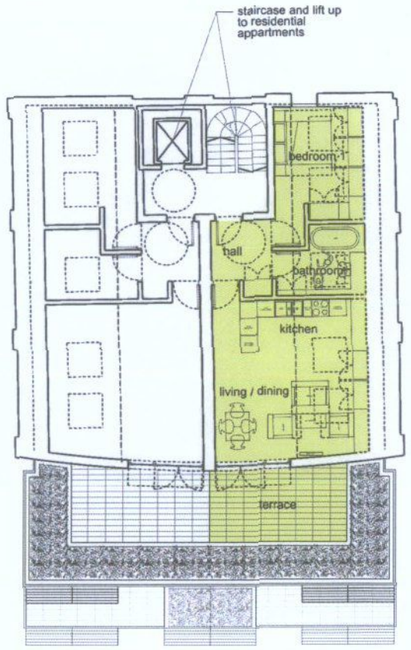

Level 3 Plan

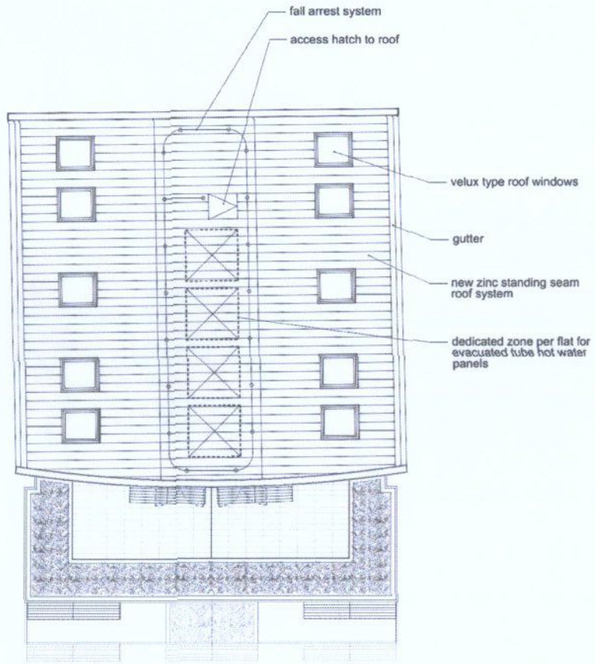

Roof Plan

Flats 1&2 (2 beds) GIA	87 sqm
terrace	7 sqm
living/dining/kitchen	31 sqm
bedroom 1	16 sqm
bedroom 2	13 sqm

Flats 3&4 (1 bed) GIA	57 sqm
terrace	12 sqm
living/dining/kitchen	30 sqm
bedroom 1	13 sqm

RECEIVED
16 AUG 2013

0m 1 2 3 4 5 10

Received 16.8.13

Rev	Date	Drawn	Auth	Details

Status PLANNING APPLICATION

Haskoll
Architects and Designers
39 Farringdon Gardens
London EC4V 4JZ
Telephone 020 7833 1199
Facsimile 020 7353 7230
www.haskoll.co.uk

Project: QUEENS HALL, TWICKENHAM

Client: F&C REIT Asset Management

Title: LEVEL 2,3,+ ROOF PLAN - PROPOSED

Zone:

Level:

Date: APRIL 2013

Drawn: JR

Auth: IW

Project No. 2686_A_121

Rev: -

Scale: 1:100 @ A1, 1:200 @ A3