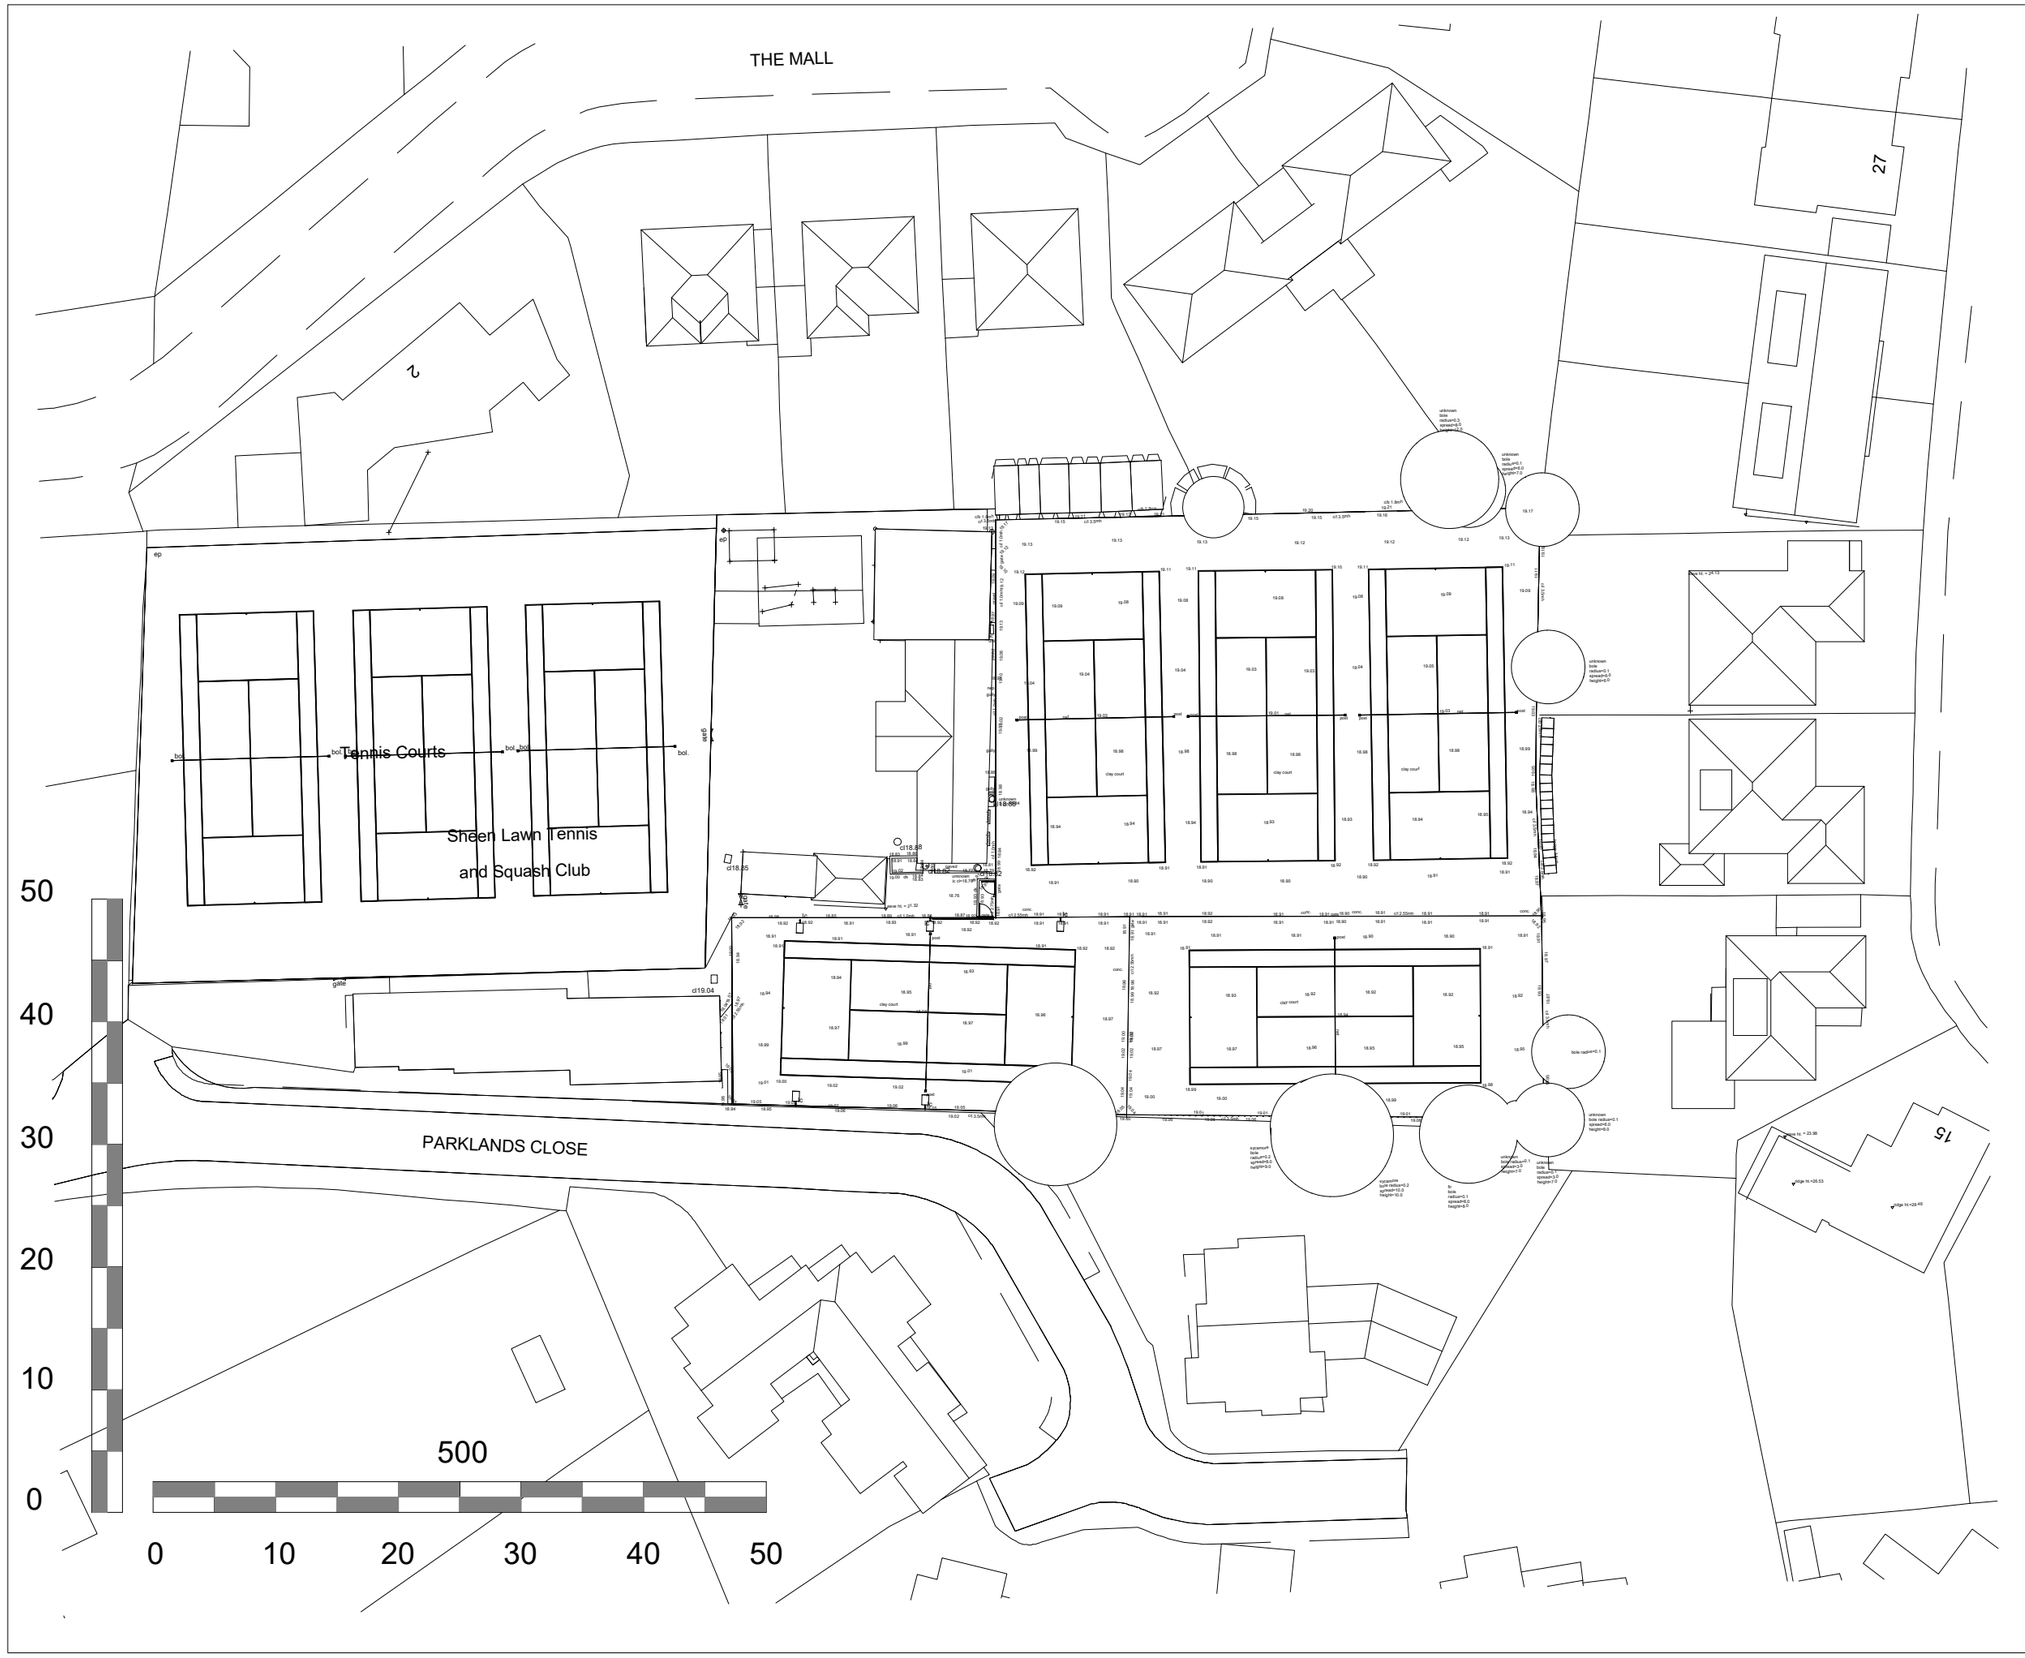

Notes

This is an A3 Drawing at a Scale of 1:1250

Rev	Date	Description

SITE LOCATION
Sheen Lawn Tennis Club
1 Parklands Close
East Sheen
London. SW14 7EH.

PROJECT
LED Floodlighting

CLIENT
Sheen Lawn Tennis Club

DRAWING TITLE
Block Plan

SPORTSFACILITY PLANNING&DESIGNLTD

39 Hemwood Road, Windsor, Berkshire, SL4 4YX
Telephone: (01753) 850123 Fax (01753) 857799

CONSULTANCY SERVICES

BRITISH TENNIS | LTA

DRAWN BY	CHECKED BY	
Author	Checker	
SCALE	DATE	REVISION NO.
1 : 500	30.06.21	

DRAWING NUMBER
2020 CAS 064 011