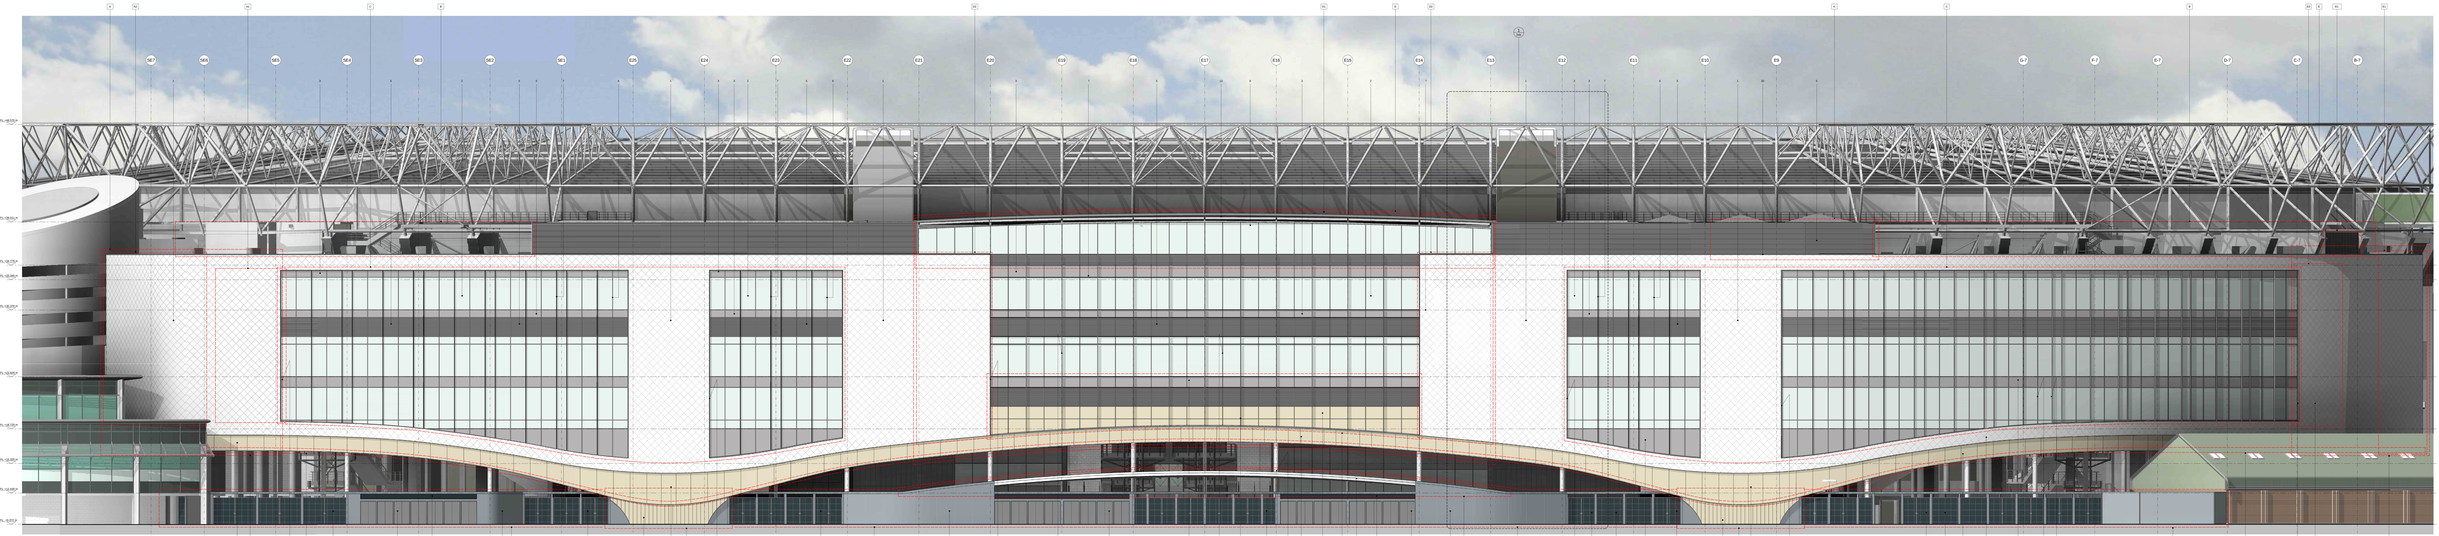

1 ELEVATION
DETAILED EXTENDED ELEVATION 1 : 100

© COPYRIGHT. THIS DRAWING AND DESIGN REMAIN THE PROPERTY OF KSS DESIGN GROUP LLP. THIS DRAWING MUST NOT BE REPRODUCED OR DISCLOSED WITHOUT PRIOR WRITTEN CONSENT.

DO NOT SCALE THIS DRAWING

Revision			
P01	07.11.17	ADDITIONAL PLANNING INFORMATION	AP LP
P02	15.11.17	PLANNING AMENDMENT SUBMISSION	AP LP

Revision Notes

PLANNING AMENDMENTS

01 GENERAL AMENDMENTS TO THE ROOFS EDGE
02 PPC LOUVRES ADDED TO THE BOTTOM OF THE ARTISAN PROFILE ALUMINIUM WINDOWS
03 PROFILE ALUMINIUM AND PRECAST GRAVEL INTERPLAY BETWEEN THE ARTISAN PROFILE
04 PPC LOUVRES LOCATED TO THE BOW, SIDE GALLE ALUMINIUM WINDOWS
16 PROFILE ALUMINIUM WINDOWS REMOVED FROM ARTISAN PROFILE AND PPC LOUVRES ADDED TO THE BOW
1 ALUMINIUM SINGLE TRANSOMED CLADDING
2 ALUMINIUM SINGLE TRANSOMED CLADDING WITH COLLAR CHANGED AND PRECAST GRAVEL COLOUR LIGHT GREEN
3 GLAZED BACK PAINTED SPANDREL PANEL FAPOLLS TO MATCH COLOUR
4 PORCELAIN PANEL/TILES CLADDING
5 PPC LOUVRES DARK GREY
6 PPC ALUMINIUM WALL COLLAR AND TRANSOMS
7 PPC ALUMINIUM TRIM TO CURTAIN WALL MULLIONS COLOUR CHANGED TO DARK GREY
8 PORCELAIN SPANDREL PANEL WITH BLUSH GRAY
9 PRESSED ALUMINIUM ROOF EDGE PROFILE (WHITE COLOUR)
10 PRESSED METAL VERTICAL FIN (WHITE COLOUR)
11 PPC METAL FLASHING TO THE TOP OF THE TURNSTILES (WHITE COLOUR)
12 SINGLE GLAZED CURTAIN WALL SYSTEM TO TWINGLE
13 ETHERDIS SEAM ROOF
14 PPC MUSHROOL COTTON - VARIEGATED
15 PPC PROFILED ALUMINIUM WINDOWS/DOOR CLADDING
16 PPC LOUVRES DARK GREY
17 APPLIED ALUMINIUM/GRAVEL CLADDING WITH VERTICAL FINTONES
18 ALUMINIUM SEAM CANOPY WITH ALUMINIUM SOFFIT PANELS
19 ALUMINIUM/GRAVEL CLADDING COLOUR SECTION PPC/ REMOVED FOR COLOUR
20 PRESSED METAL FLASHING DETAIL TO ROOF PARAPET (WHITE COLOUR) REMOVED FOR COLOUR
21 PRESSED METAL FLASHING DETAIL TO WINDOWS REVEALS (WHITE COLOUR) REMOVED FOR COLOUR
22 EXIT DOTS WITH COLOUR VARIED AND POWDER COATED DOUBLE GLAZED DOUBLE PANELS
23 PPC RAINGUTTERS CLADDING
24 WAYFINDING TO TURNSTILES AND GATES
25 ALUMINIUM SINGLE TRANSOMED CLADDING WITH GREEN SECURITY FENCING WITH VERTICAL FINS

NOTES

TO BE READ IN CONJUCTION WIB ITN DRAWING (Drawing series 100/ITN-DR-A-15735-01-01-01