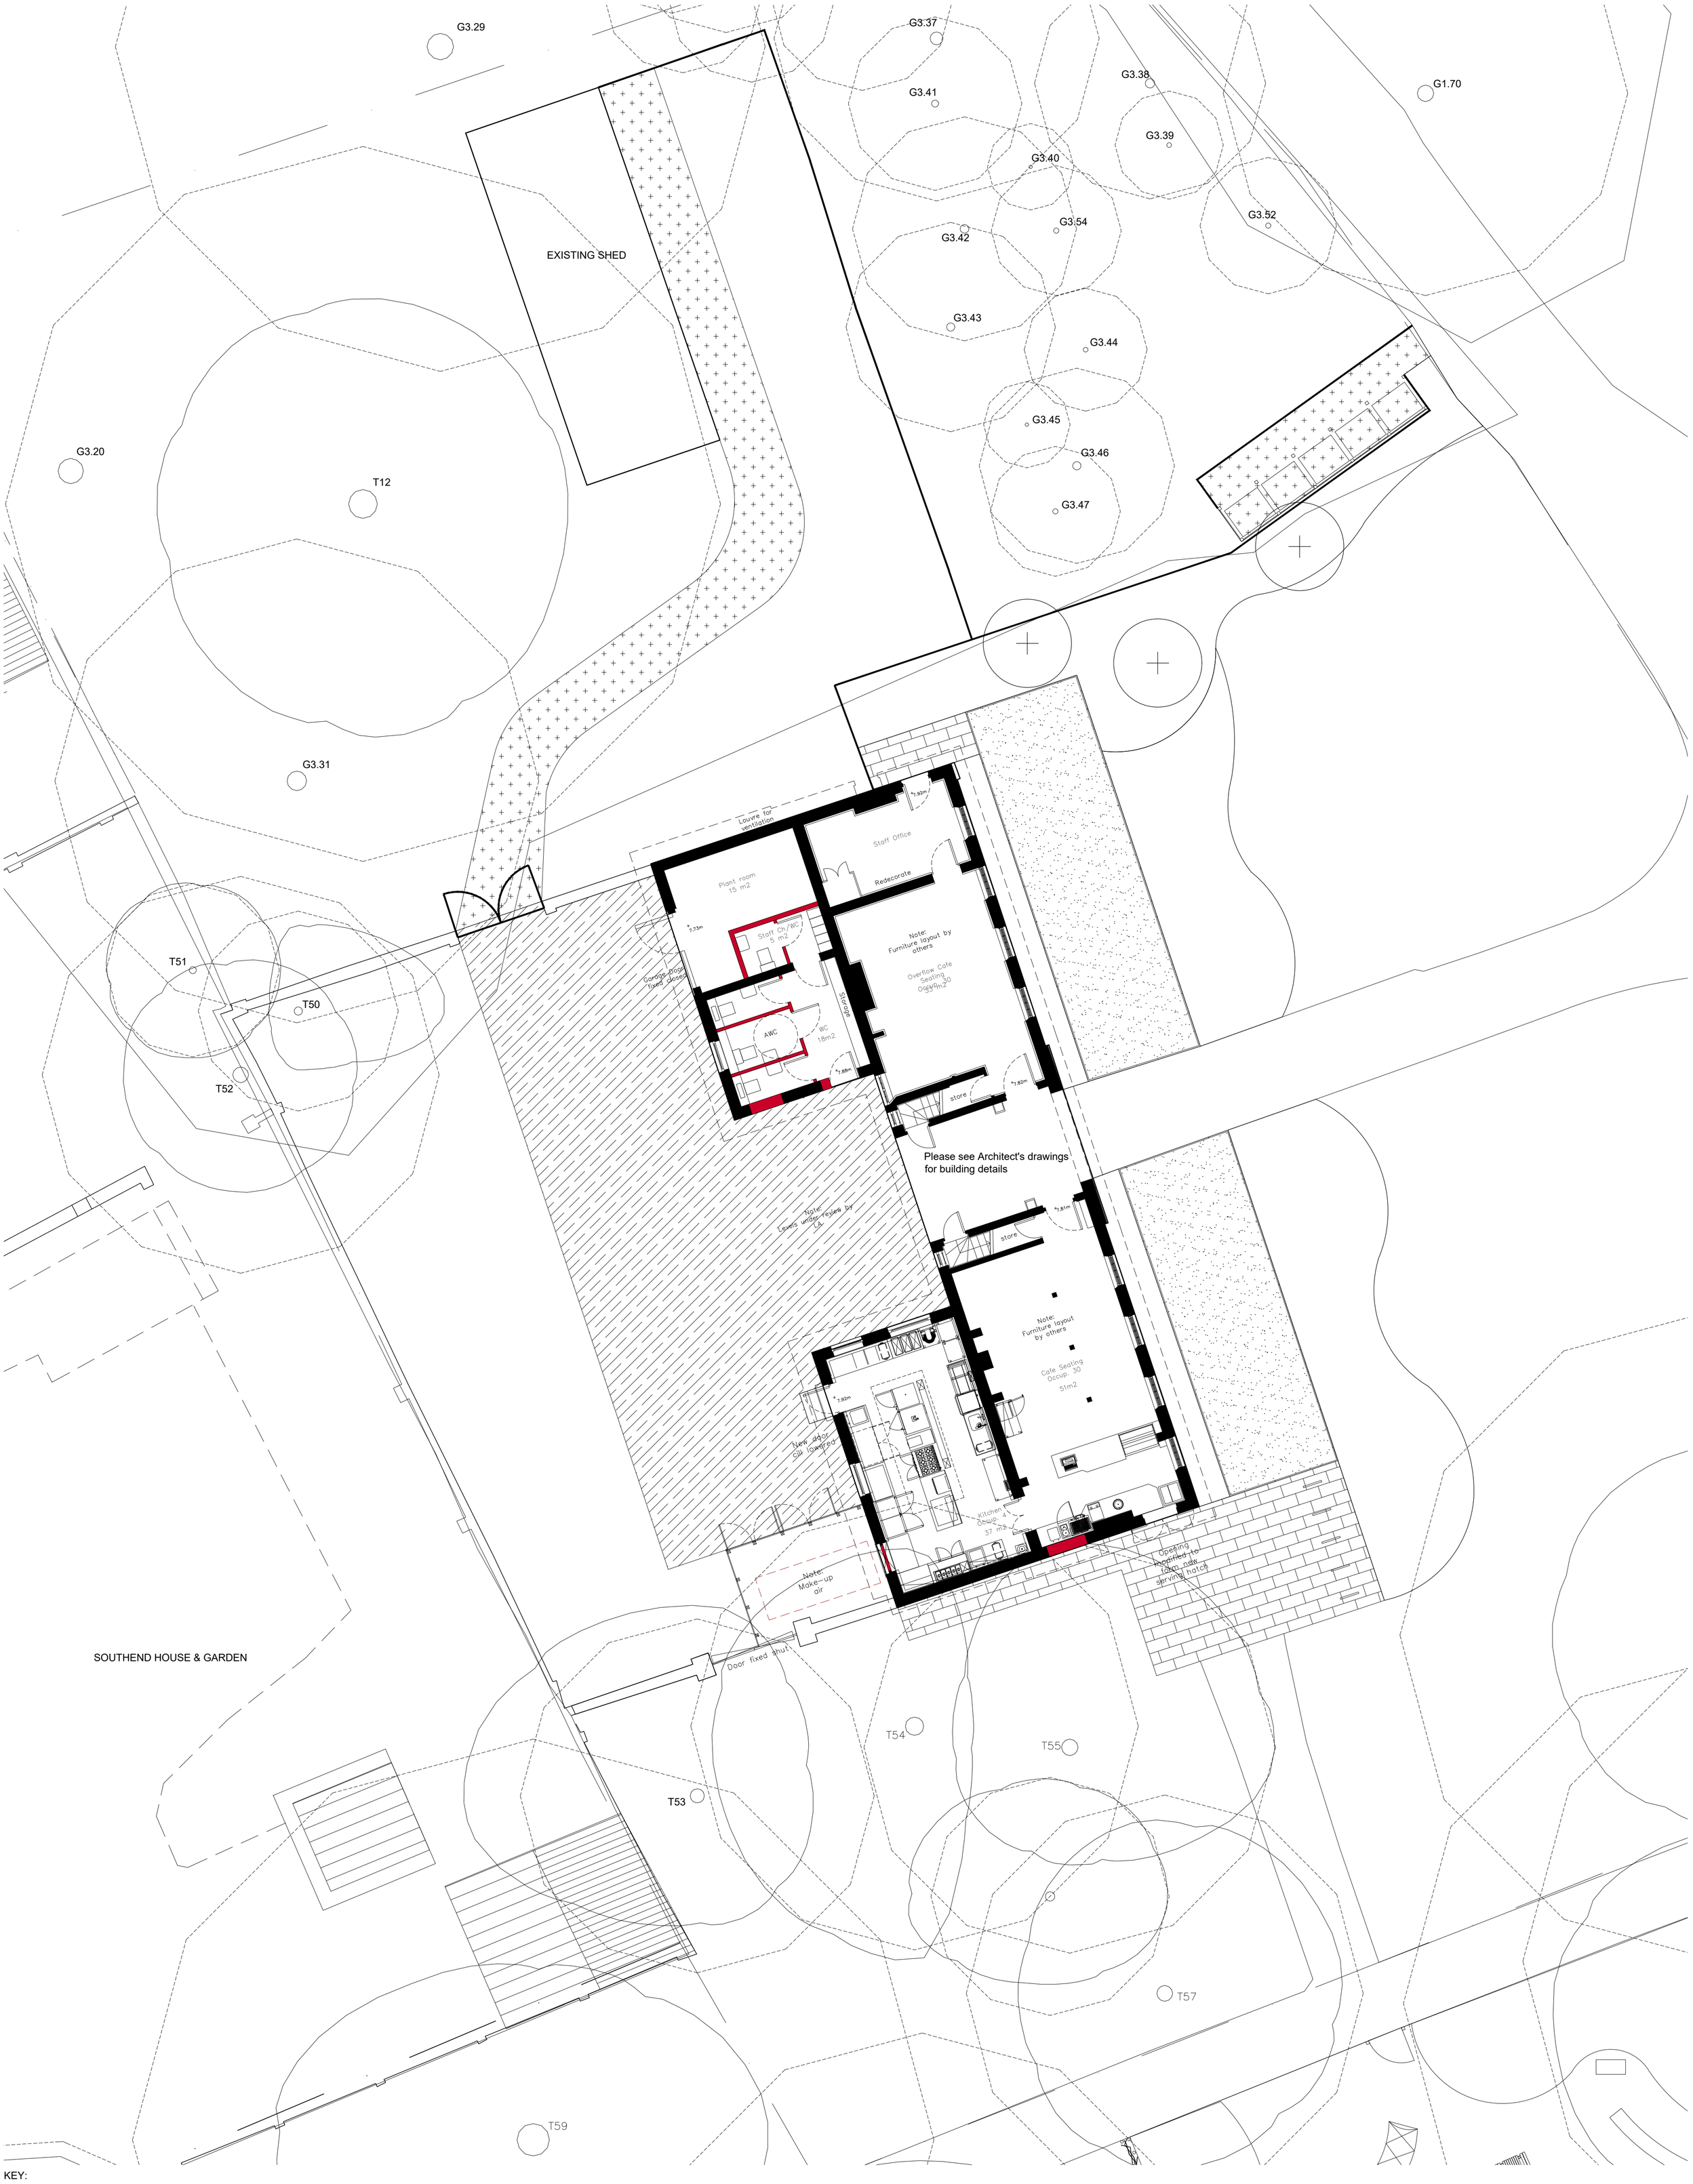

KEY:

Pedestrian only asphalt surface

Concrete pavers

Existing cobble and asphalt surface patch repaired

Self-binding gravel

Notes:

Scaling from this drawing for planning purposes only.

All levels are nominal. Detailed site survey to be carried out to establish tolerances.

Figured dimensions are in millimetres.
Spot heights are in metres.

+0.00 EXISTING LEVEL

+0.00 PROPOSED LEVEL

Rev	Date	Initials	Description
G	03.09.18	VB	Update
F	29.08.18	VB	Update
E	24.08.18	VB	Update
D	08.08.18	VB	Update
C	08.09.17	VB	Planning issue
B	16.03.17	VB	Planning issue
A	18.01.17	VB	Planning issue
-	17.01.17	VB	Planning issue

J & L GIBBONS

LANDSCAPE ARCHITECTURE
URBAN DESIGN

19 SWAN YARD
LONDON
N1 1SD

T: 020 7226 1345

The information in this drawing is copyright of J & L Gibbons LLP.
Scaling from this drawing for planning purposes only.
All dimensions are to be verified on site prior to construction.
J & L Gibbons LLP to be informed of any variation between site conditions and dimensions.

Project:

MARBLE HILL REVIVED

Drawing title:

Stables Cafe
Hard Landscape Paving Plan

Date:	Scale:	Status:
16_01_17	1:100 @ A1 1:200 @ A3	For planning

Drawn:	Checked:	Approved:
VB	ND	ND

Drawing Number: 581_PL_S_02 Rev: G