06/3890/ FUL

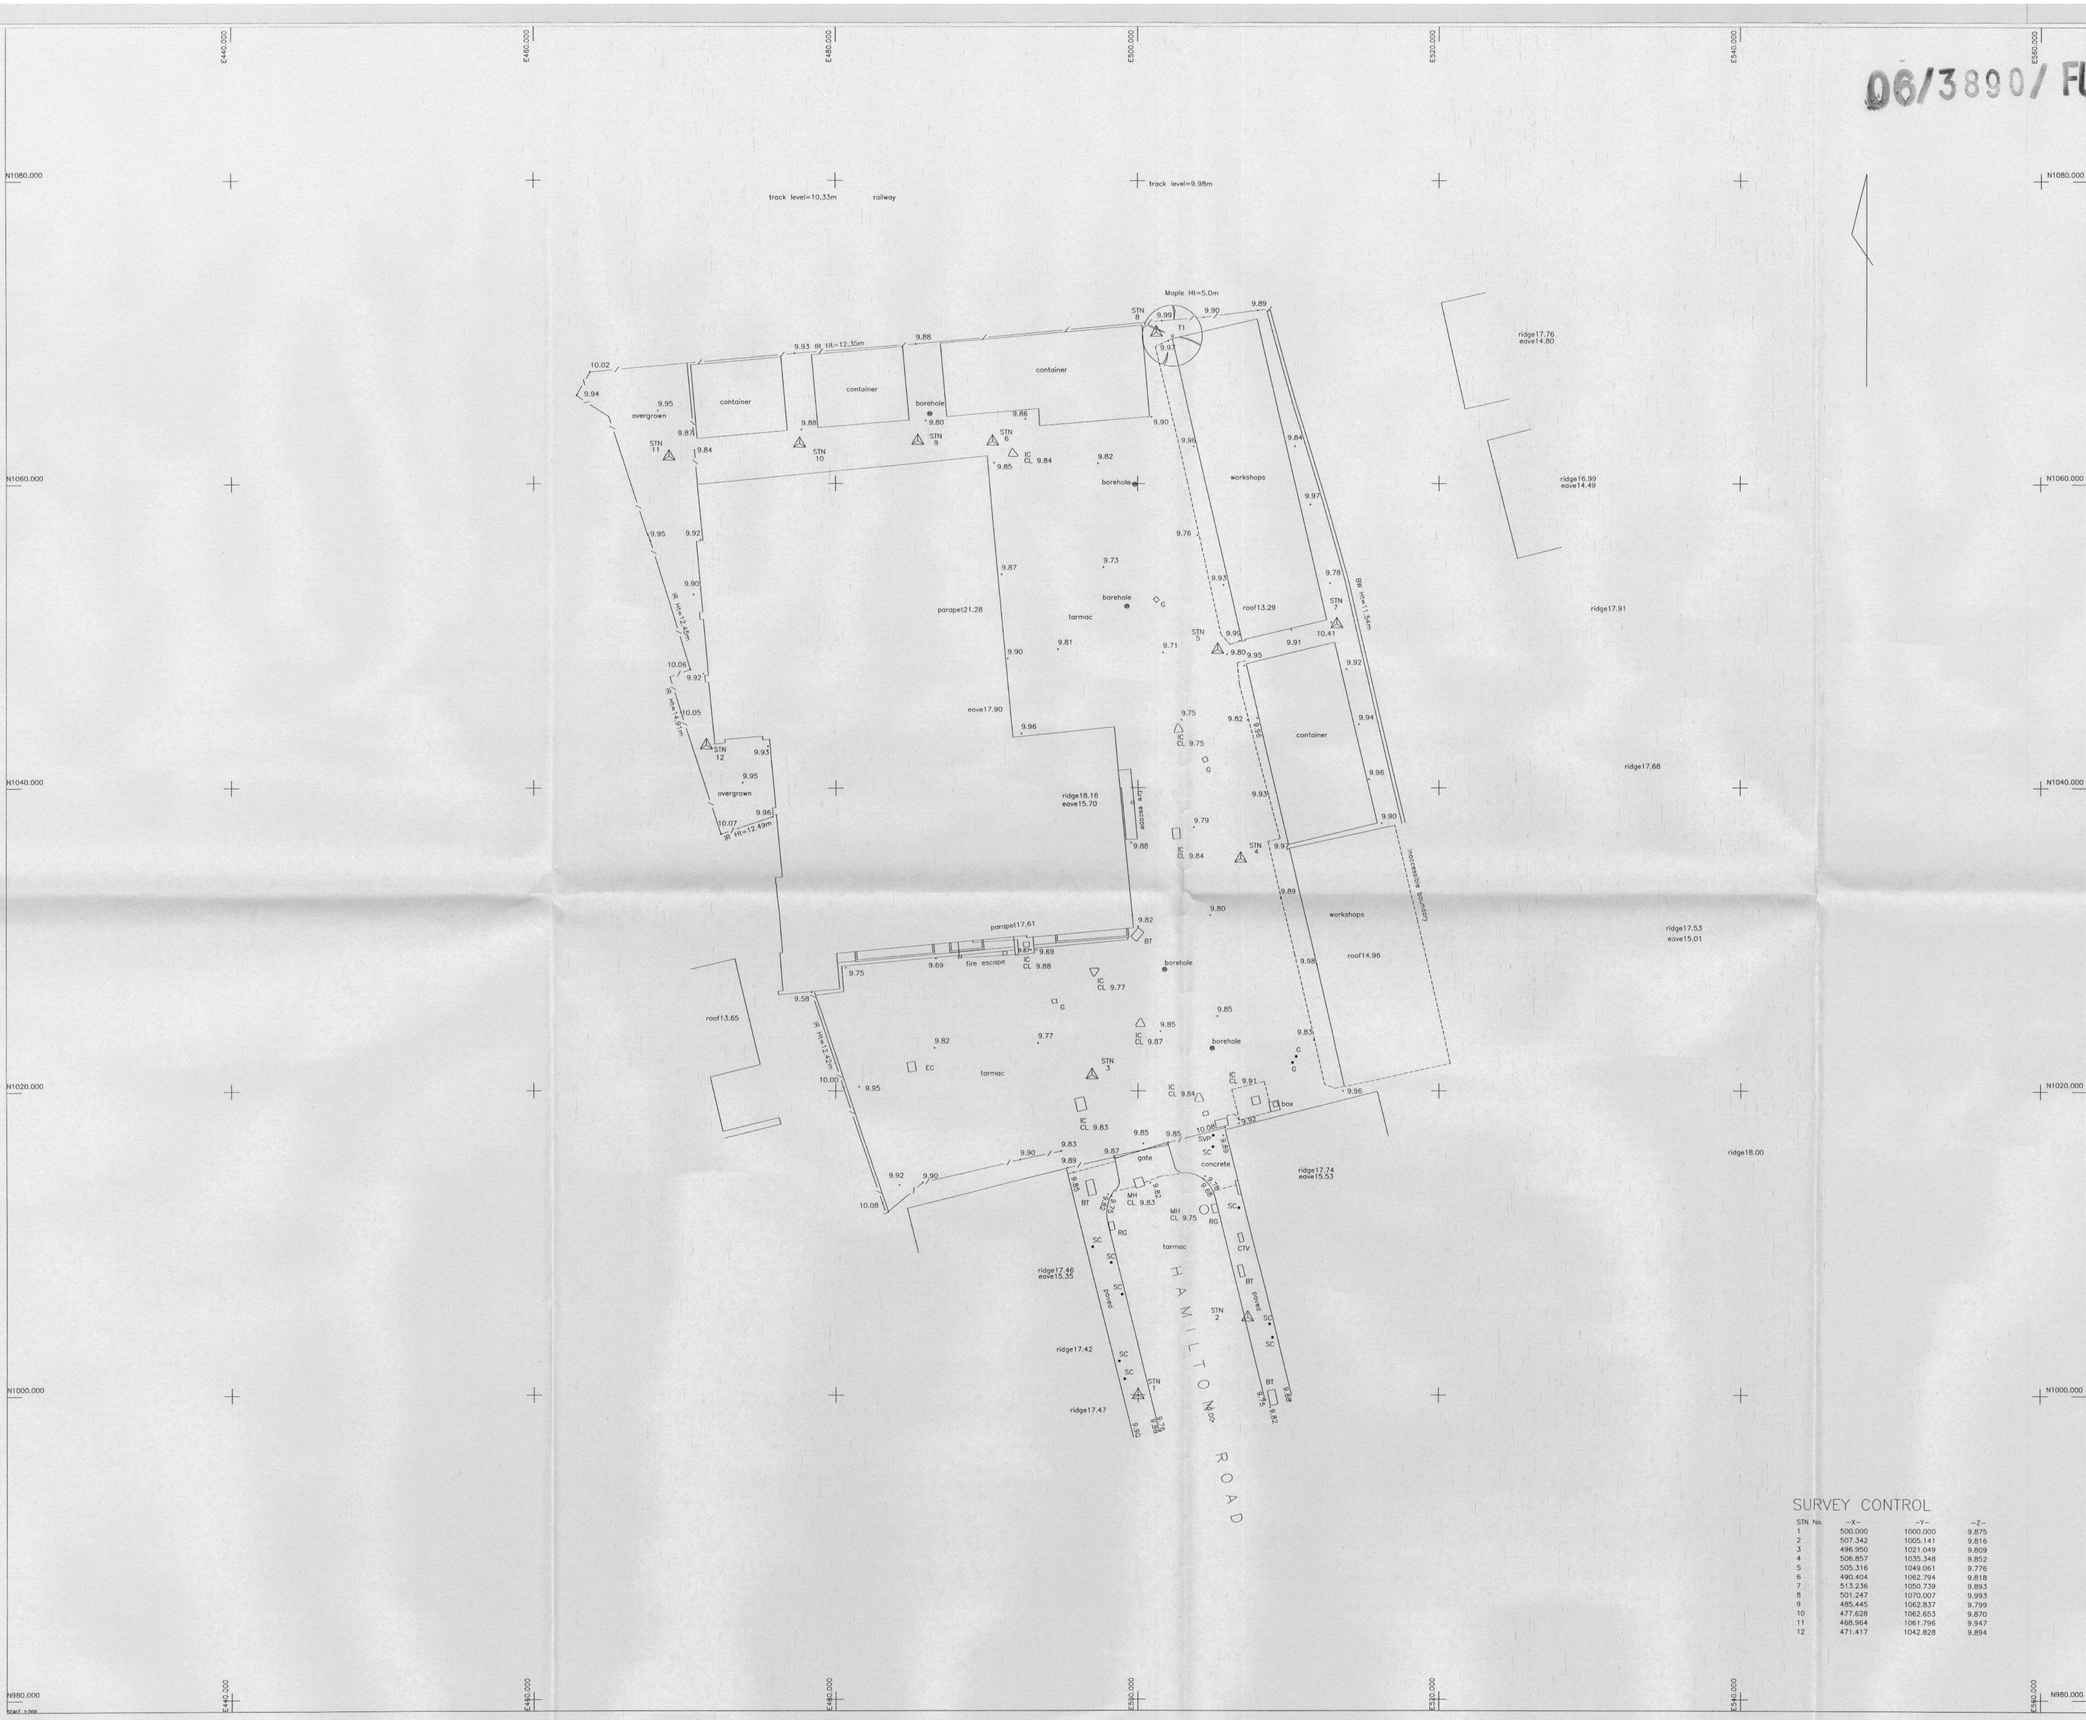

SURVEY CONTROL

STN No.	-X-	-Y-	-Z-
1	500.000	1000.000	9.875
2	507.342	1005.141	9.816
3	496.950	1021.049	9.809
4	506.857	1035.348	9.852
5	505.316	1049.061	9.776
6	490.404	1062.794	9.818
7	513.236	1050.739	9.893
8	501.247	1070.007	9.993
9	485.445	1062.837	9.799
10	477.628	1062.653	9.870
11	468.964	1061.796	9.947
12	471.417	1042.828	9.894

LEGEND

Survey Station
Embankment
Fence
Hedge
Power Line
FWS
Telecom Line
SWS
Elec. Main
Water
Gas Main

RECEIVED
PLANNING

AV Air Valve
BS Bus Stop
BT British Telecom
BW Brick Wall
CB Conc Bollard
CL Cover Level
EB Electric Box
EC Electric Cover
EP Electricity Pole
FH Fire Hydrant
FL Floorlevel
G Gully
GM Gas Meter
GV Gas Valve
H Height
IL Invert Level
IC Inspection Chamber
KO Kerb Offset
LB Letter Box
LH Lamp Hole
LP Lamp Post
MKR Marker
MP Metal Post
MH Manhole
MB Metal Bollard
P Post
PB Panel / Cantor
RG Road Name Board
RS Road Sign
RW Retaining Wall
SA Soakaway
SC Stopcock
SV Sluice Valve
TP Telegraph Pole
TCB Telephone Box
TJB Tel.Junc.Box
TL Traffic Light
V Valve
VP Vent Pipe
WL Water Level
WM Water Meter
WO Water Outlet
WV Water Valve

FENCE TYPES

BW Barbed Wire
CB Close Board
CI Corrugated Iron
CL Chain Link
CPL Conc Panel
CP Chestnut Paling
CW Chicken Wire
IW Interwoven
IR Iron Railing
OB Openboard
PR Post and rail
PW Post and Wire

DATUM

O.S.B.M No.102 Crane road 10.88m

NOTES

Drainage and service covers that were buried, obscured or not visible at the time of the survey cannot be shown. Sewer connections between manholes are assumed to be straight and only pipes visible from the cover are shown. Tree canopies are taken as maximium spreads.

BW and fence dimensions are absolute values not difference in height.

SURVEYED BY

GROUND SURVEYS
THE SUMMIT
2 CASTLE HILL TERRACE
MAIDENHEAD BERKS. SL6 4JP
TEL: 01628 629060
FAX: 01628 629089
E:office@groundsurveys.com

CLIENT

AP GEOTECHNICS

SITE

HAMILTON ROAD
TWICKENHAM

TITLE

SITE SURVEY

DATE	JUNE 04
SCALE	1 / 200
DWG. NO.	2519 / 01P