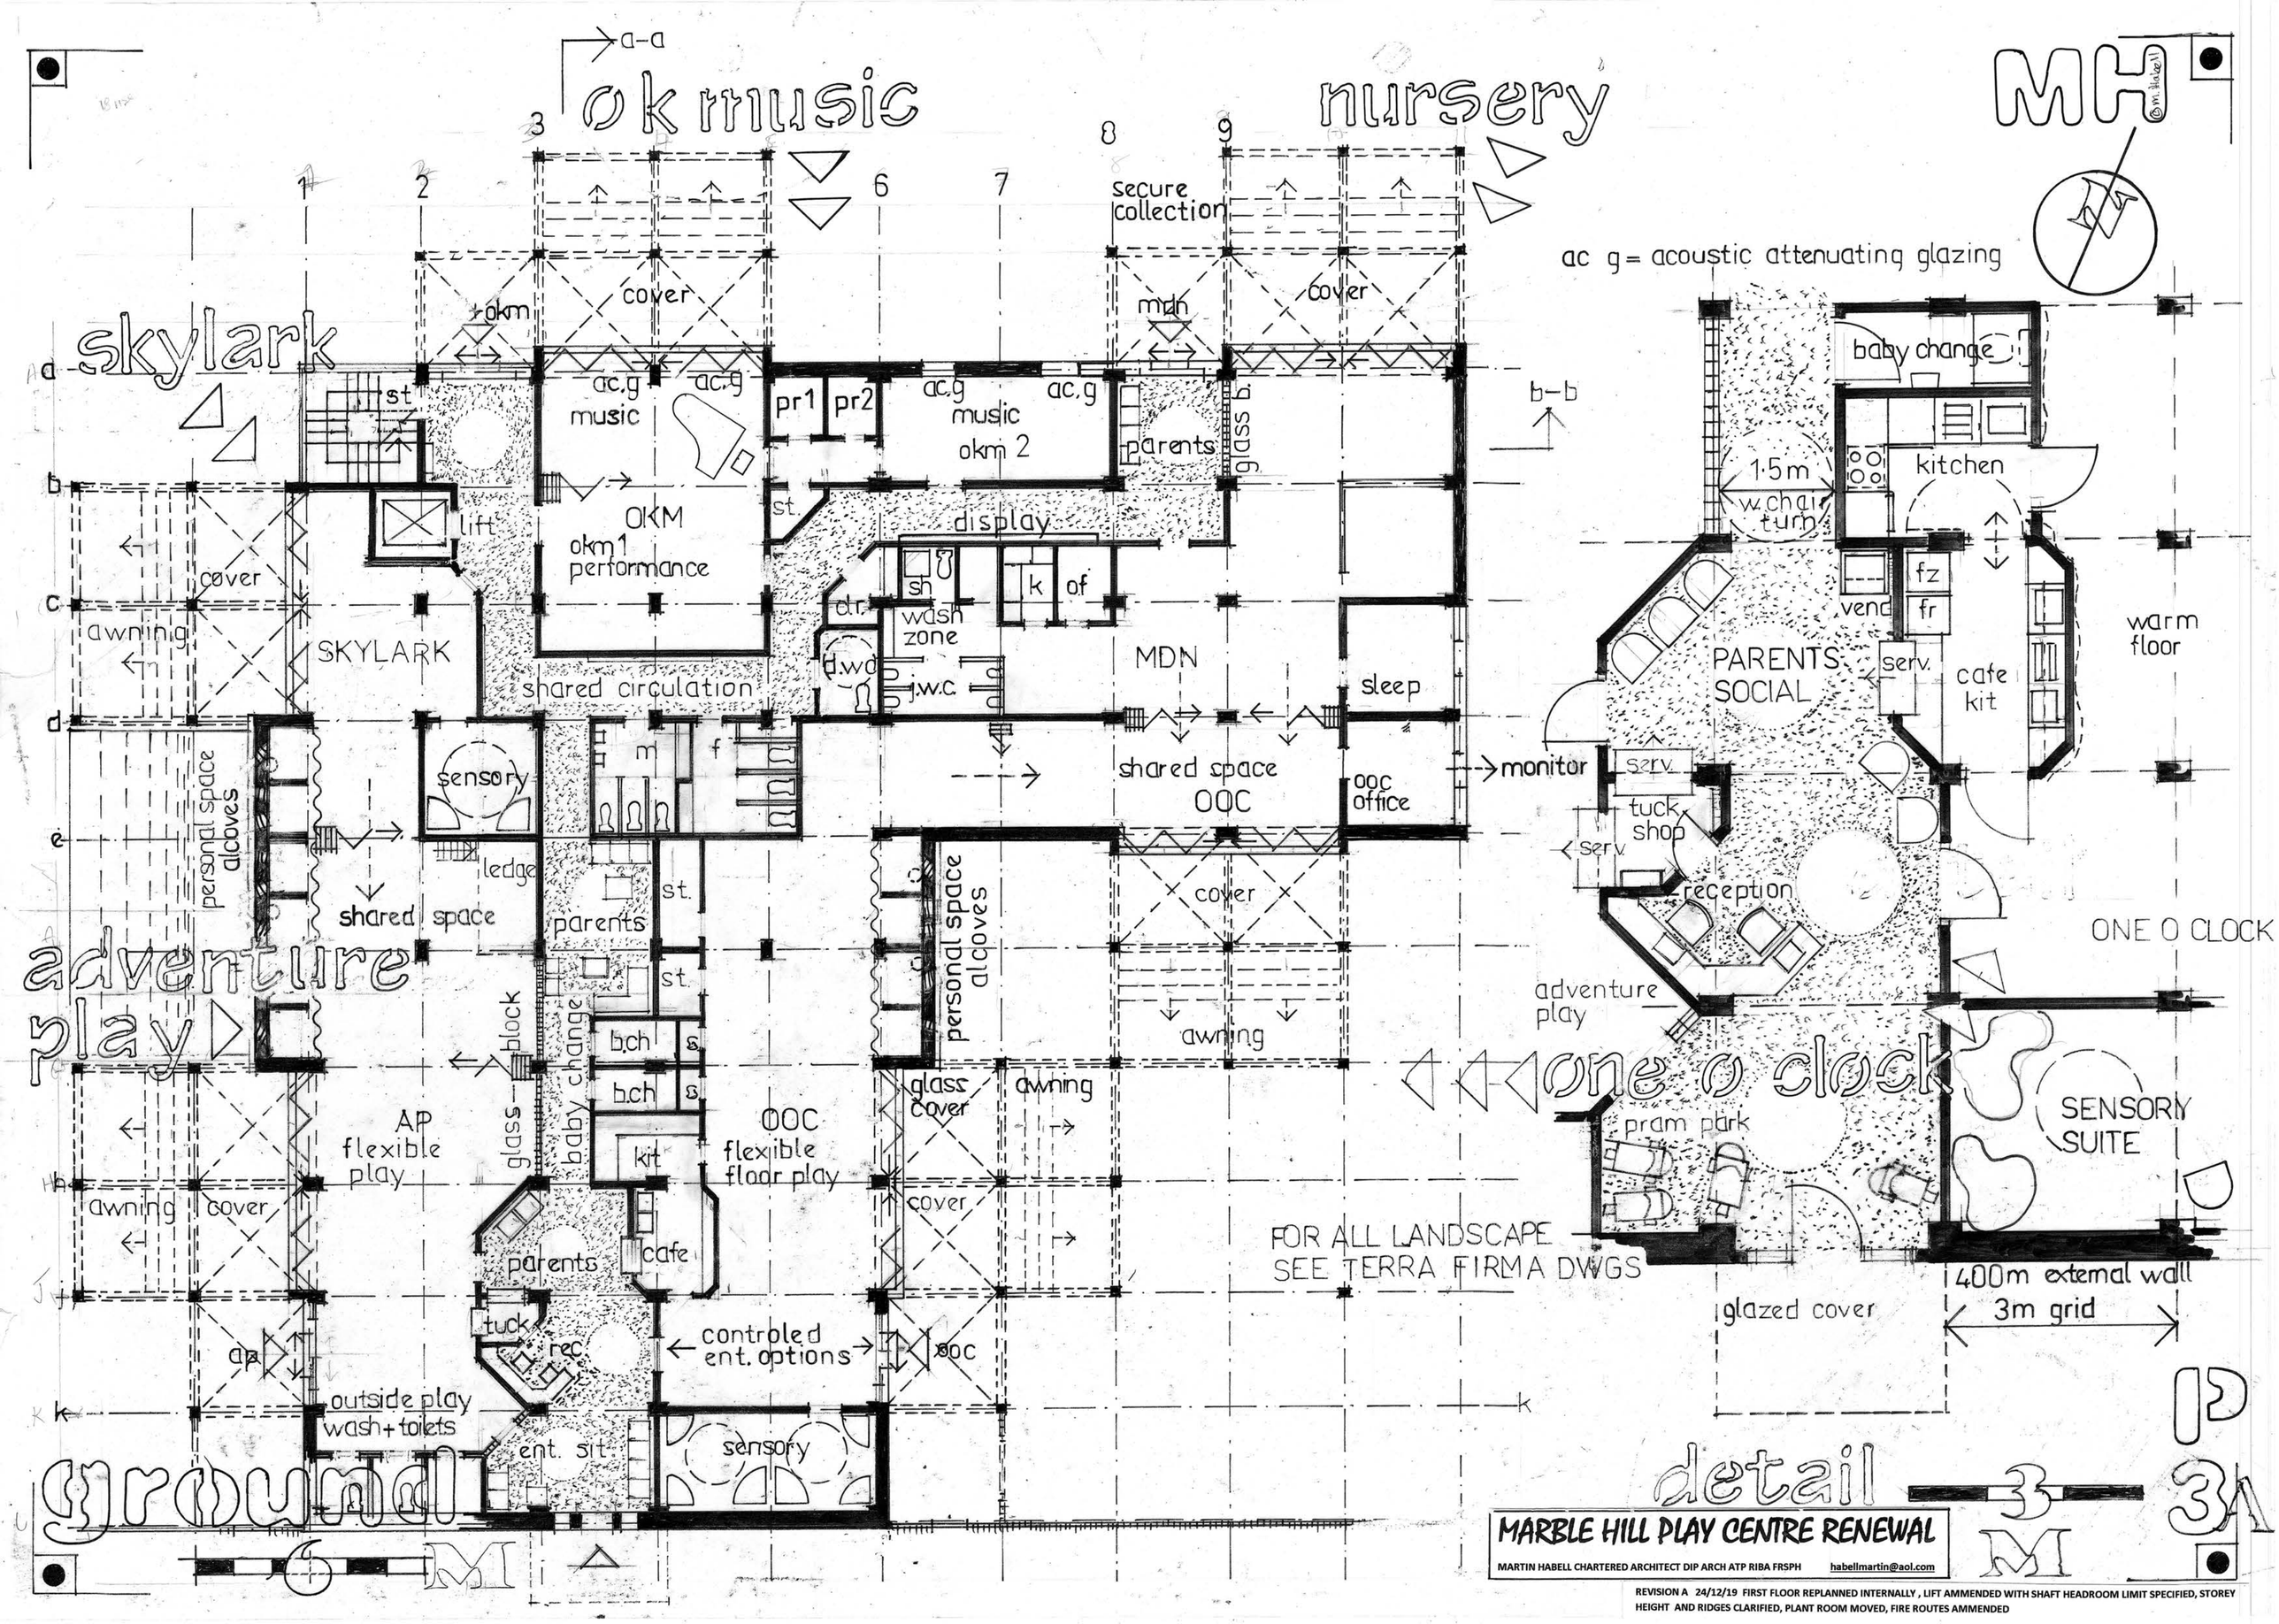
okmusic
nursery
skylark
adventure play
one o clock
ground
detail
MH
a-a
b-b
ac g = acoustic attenuating glazing
secure collection
cover
okm
ac.g
music
pr1
pr2
music
okm 2
parents
glass
st
lift
OKM
okm1 performance
display
sh
k
of
d.r.
wash zone
d.wd
j.w.c
MDN
sleep
shared circulation
SKYLARK
awning
sensory
m
f
shared space
OOC
ooc office
monitor
personal space alcoves
ledge
parents
st.
block
baby change
b.ch
s
kit
AP flexible play
OOC flexible floor play
glass cover
awning
cafe
tuck
rec
controled ent. options
ooc
outside play wash+toilets
ent. sit
sensory
baby change
1.5m w.chair turn
kitchen
fz
fr
vend
PARENTS SOCIAL
serv.
cafe kit
warm floor
tuck shop
reception
ONE O CLOCK
adventure play
pram park
SENSORY SUITE
FOR ALL LANDSCAPE SEE TERRA FIRMA DWGS
400m external wall
3m grid
glazed cover
MARBLE HILL PLAY CENTRE RENEWAL
MARTIN HABELL CHARTERED ARCHITECT DIP ARCH ATP RIBA FRSPH
habellmartin@aol.com
REVISION A 24/12/19 FIRST FLOOR REPLANNED INTERNALLY , LIFT AMMENDED WITH SHAFT HEADROOM LIMIT SPECIFIED, STOREY HEIGHT AND RIDGES CLARIFIED, PLANT ROOM MOVED, FIRE ROUTES AMMENDED