DO NOT SCALE

07/3470/FUL

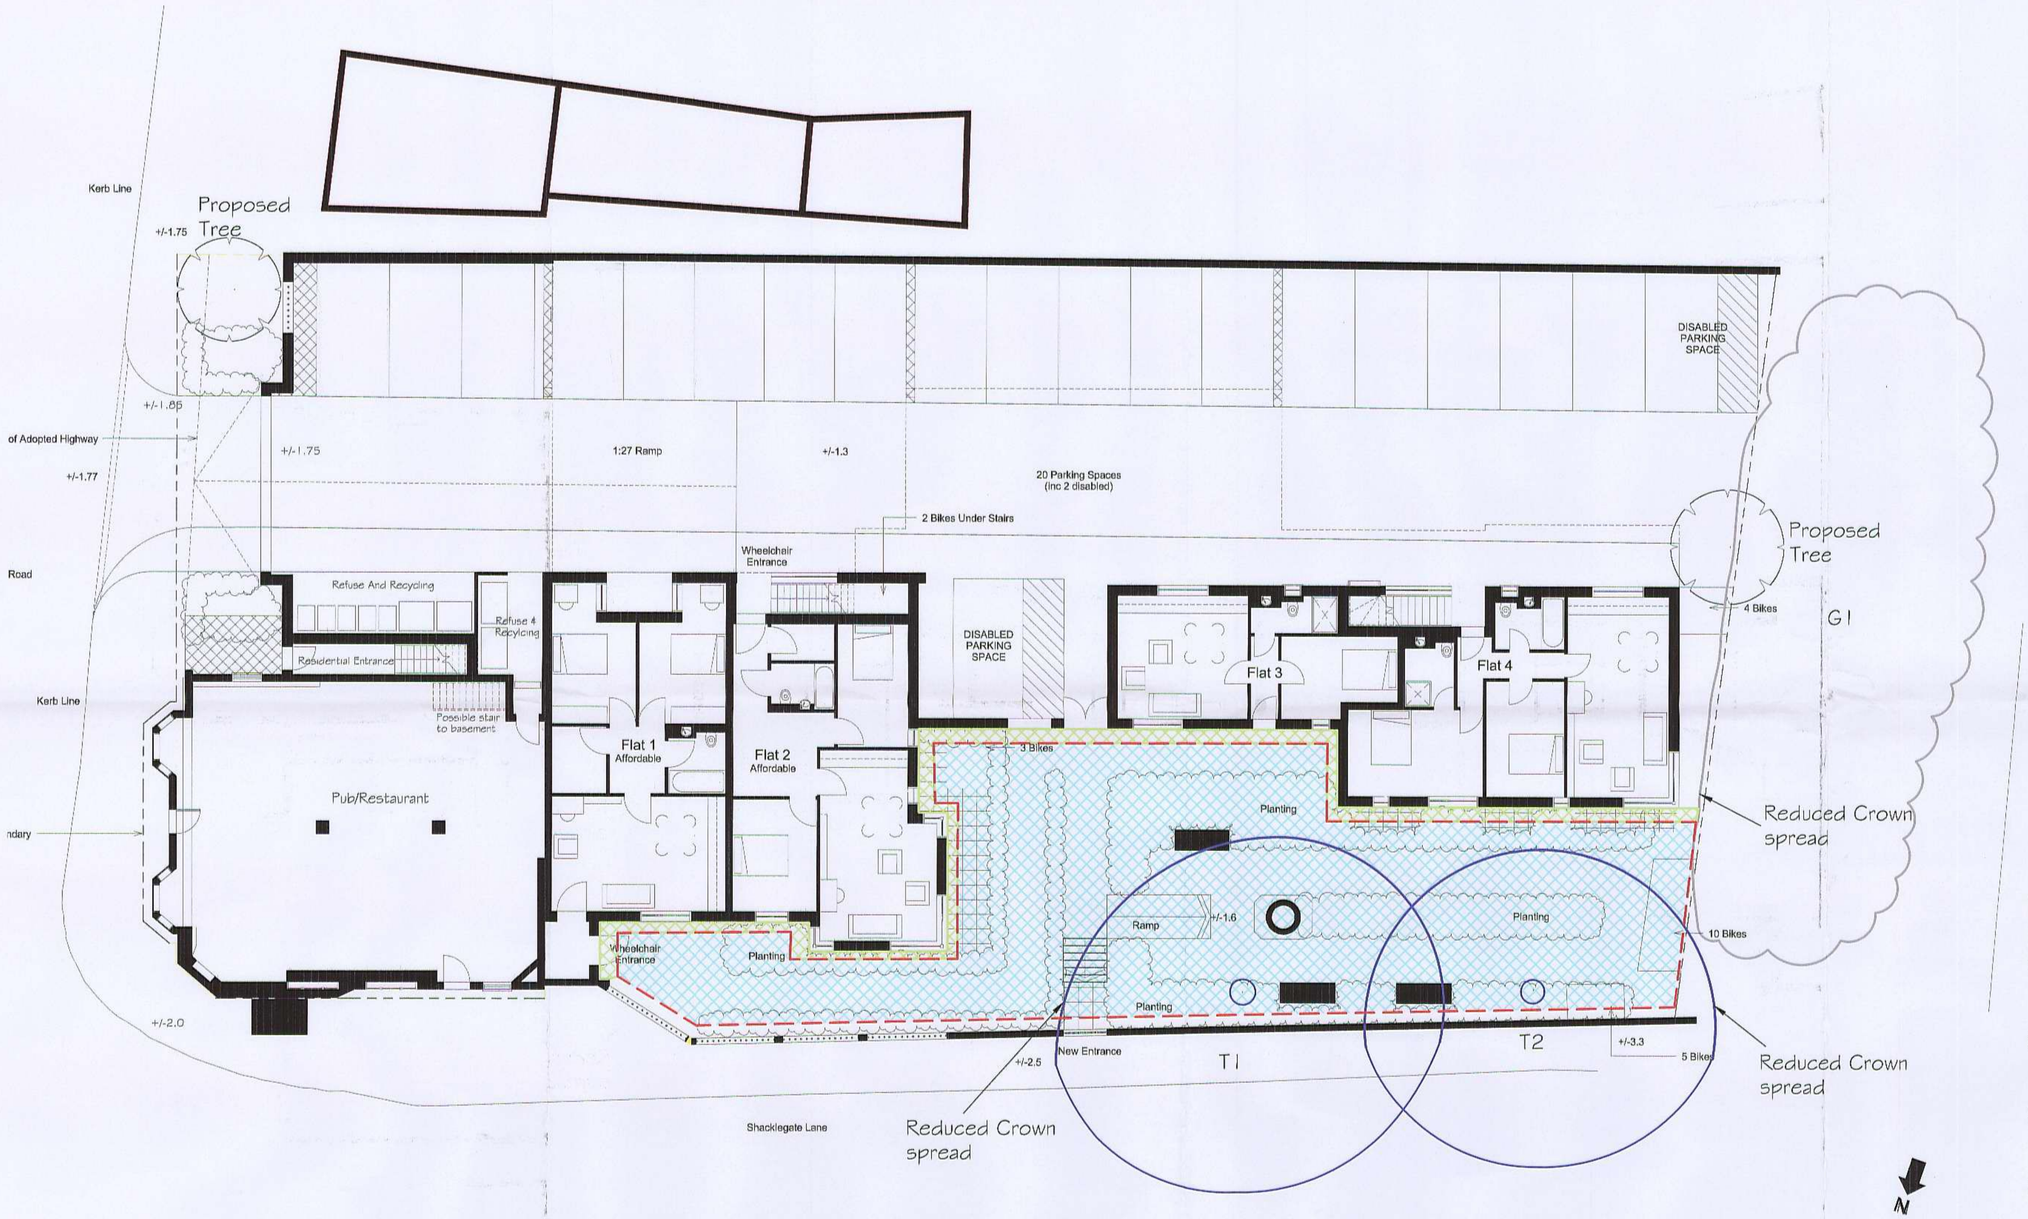

Category A
Those of high quality and value

Category B
Those of moderate quality and value

Category C
Those of low quality and value

Category R
Those in such a condition that any existing value would be lost within 10 years and which should, in the current context, be removed for reasons of sound arboricultural management.

Area of Ground Protection

LONDON BOROUGH OF RICHMOND UPON THAMES
05 OCT 2007
PLANNING

Area of No Dig Construction. All light structures within this area to be constructed above existing ground level.

Indicative postion of Protective Fencing.

REVISIONS		

Title
Indicative Tree Protection Drawing

Client
Dukelease Property Ltd

Project
Waldegrave Arms. Teddington

Date	Drawn by
August 2007	HPS
Drawing No	**Scale**
260603-P-04	1:100@A1

TIM MOYA ASSOCIATES
ARBORICULTURAL & LANDSCAPE CONSULTANTS

96 GREENWAY BUSINESS CENTRE
HARLOW BUSINESS PARK
HARLOW
ESSEX CM19 5QE

Tel: 0845 094 3268
Fax: 0845 094 3269

www.tma-consultants.co.uk